FHWA REG NO.	STATE	PROJECT NO.	YEAR	SHEET NO.	TOTAL SHEETS
7	KANSAS	52 C 3604-01	1999	12	70

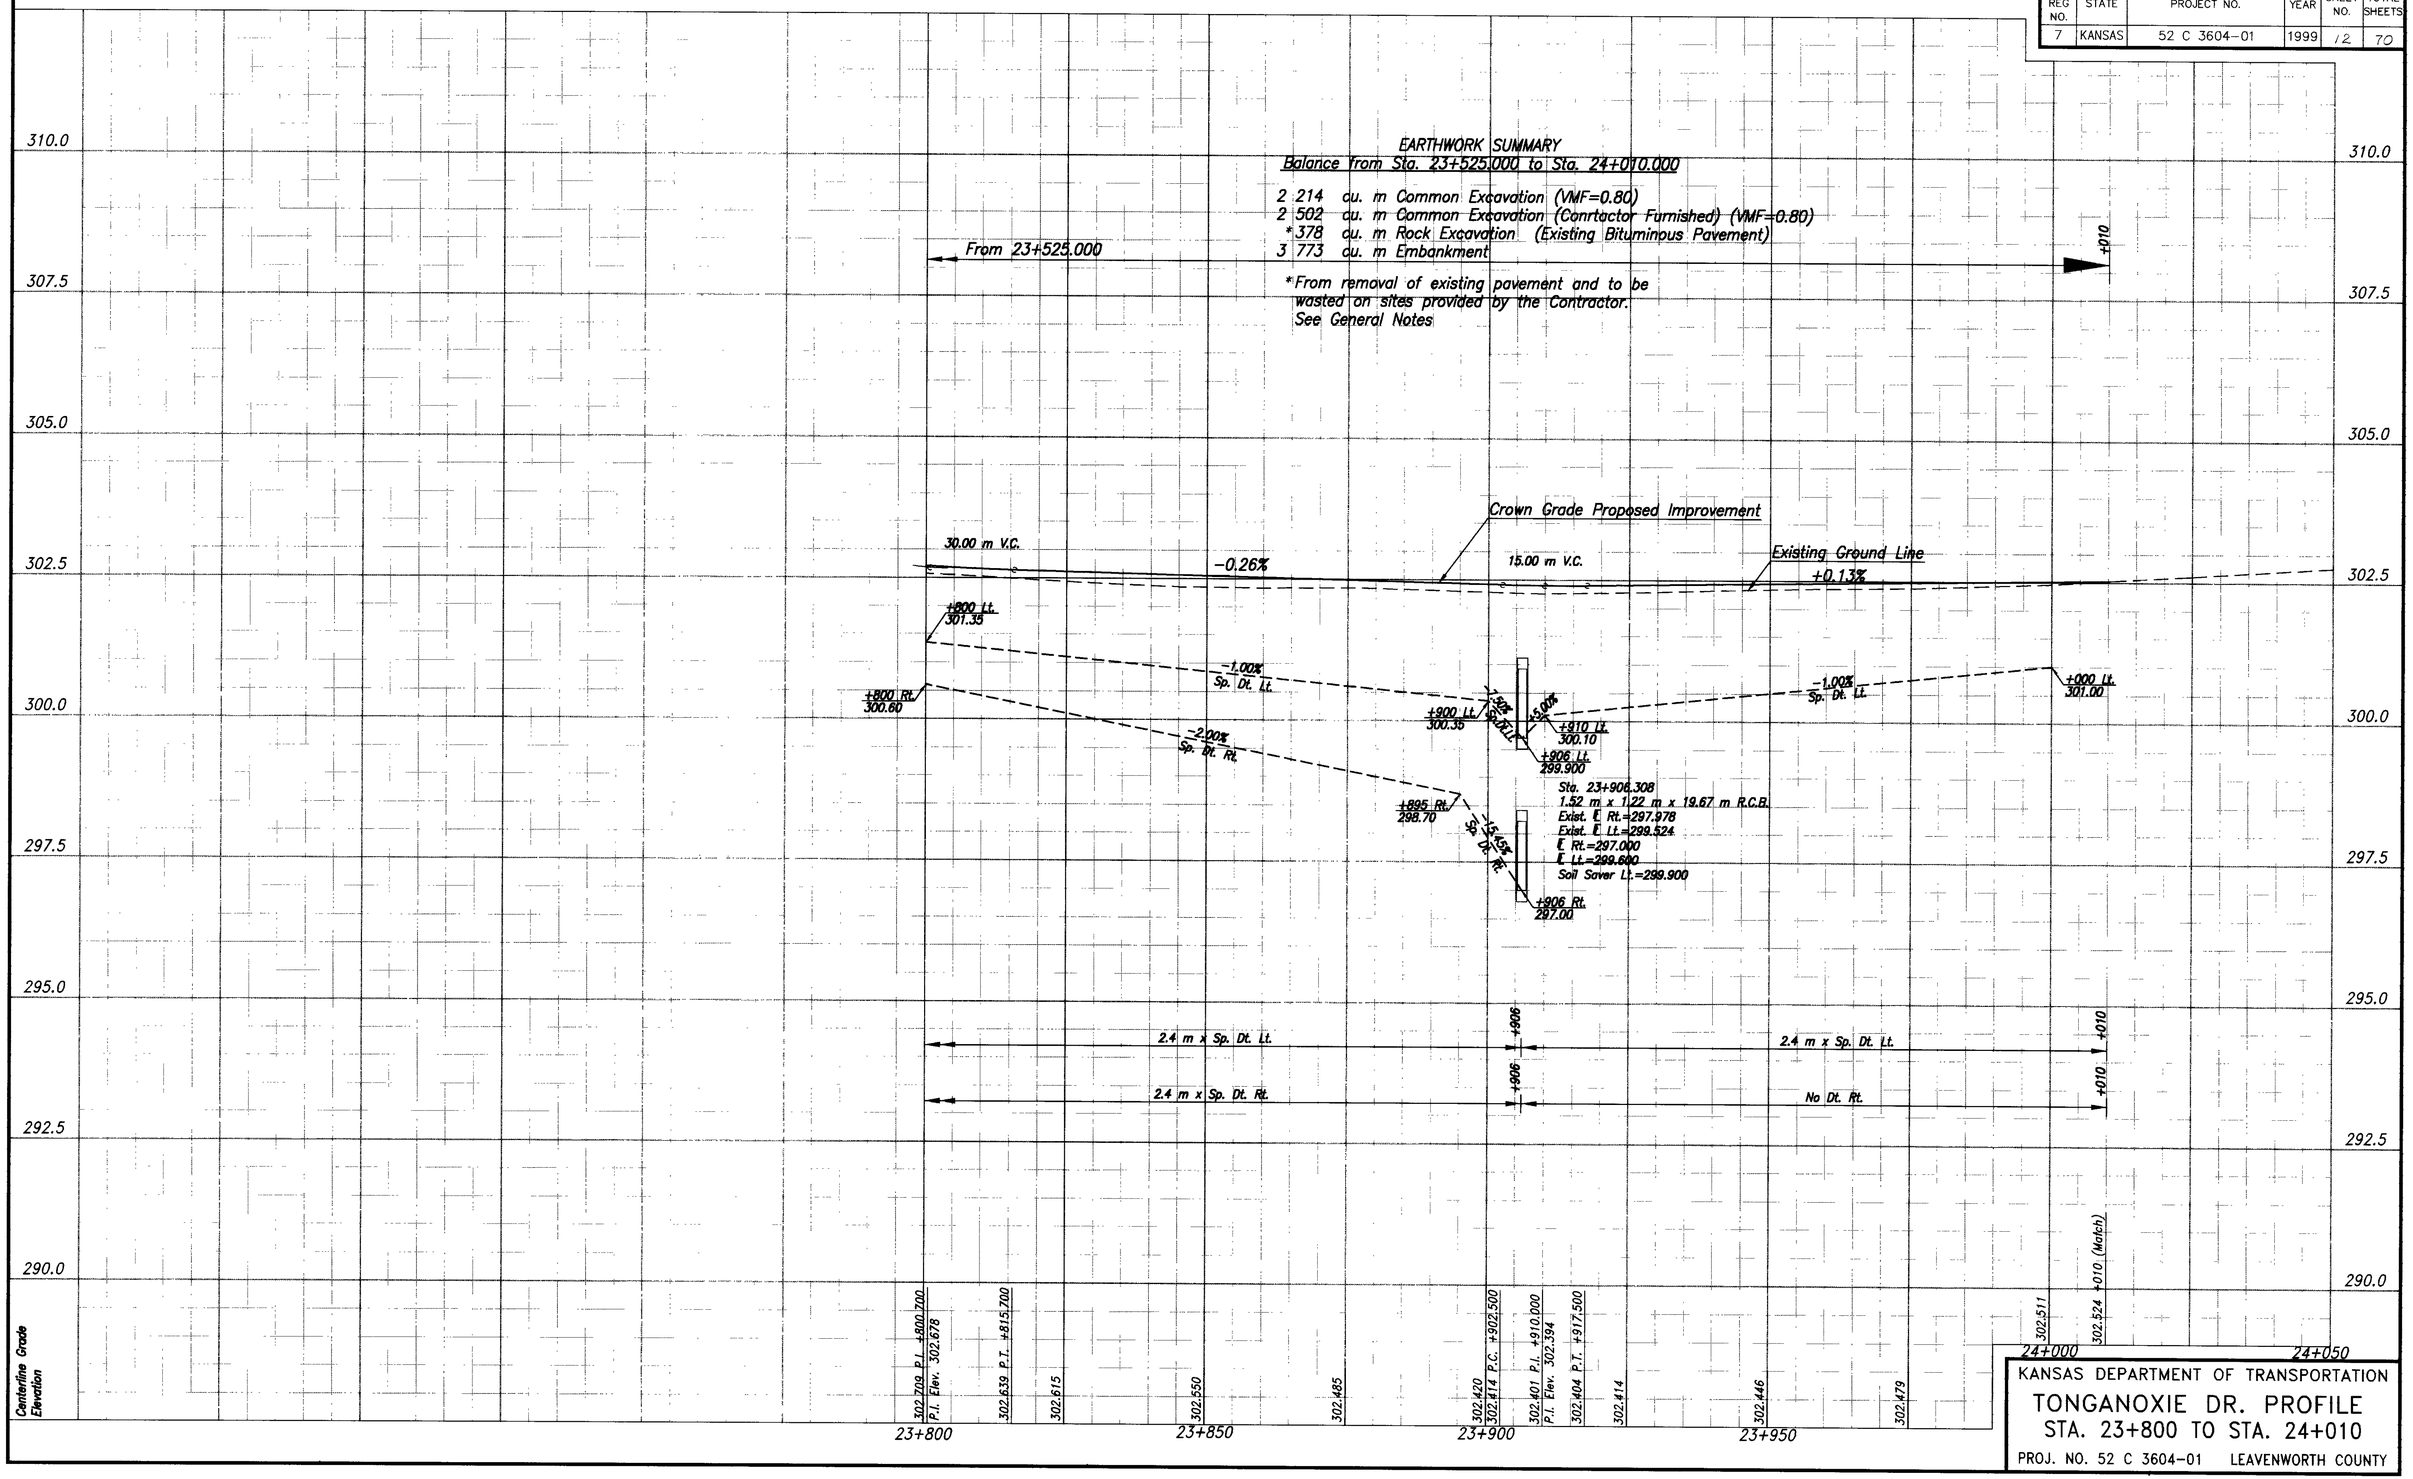

KANSAS DEPARTMENT OF TRANSPORTATION

TONGANOXIE DR. PROFILE

STA. 23+800 TO STA. 24+010

PROJ. NO. 52 C 3604-01 LEAVENWORTH COUNTY

F:\1998\98c58\dwg\Tong_Profile.dwg Wed Jul 21 11:48:23 1999 JSL_Pallette_B