FHWA REG. NO.	STATE	PROJECT NO.	YEAR	SHEET NO.	TOTAL SHEETS
7	KANSAS	52 C 3604-01	1999	34	70

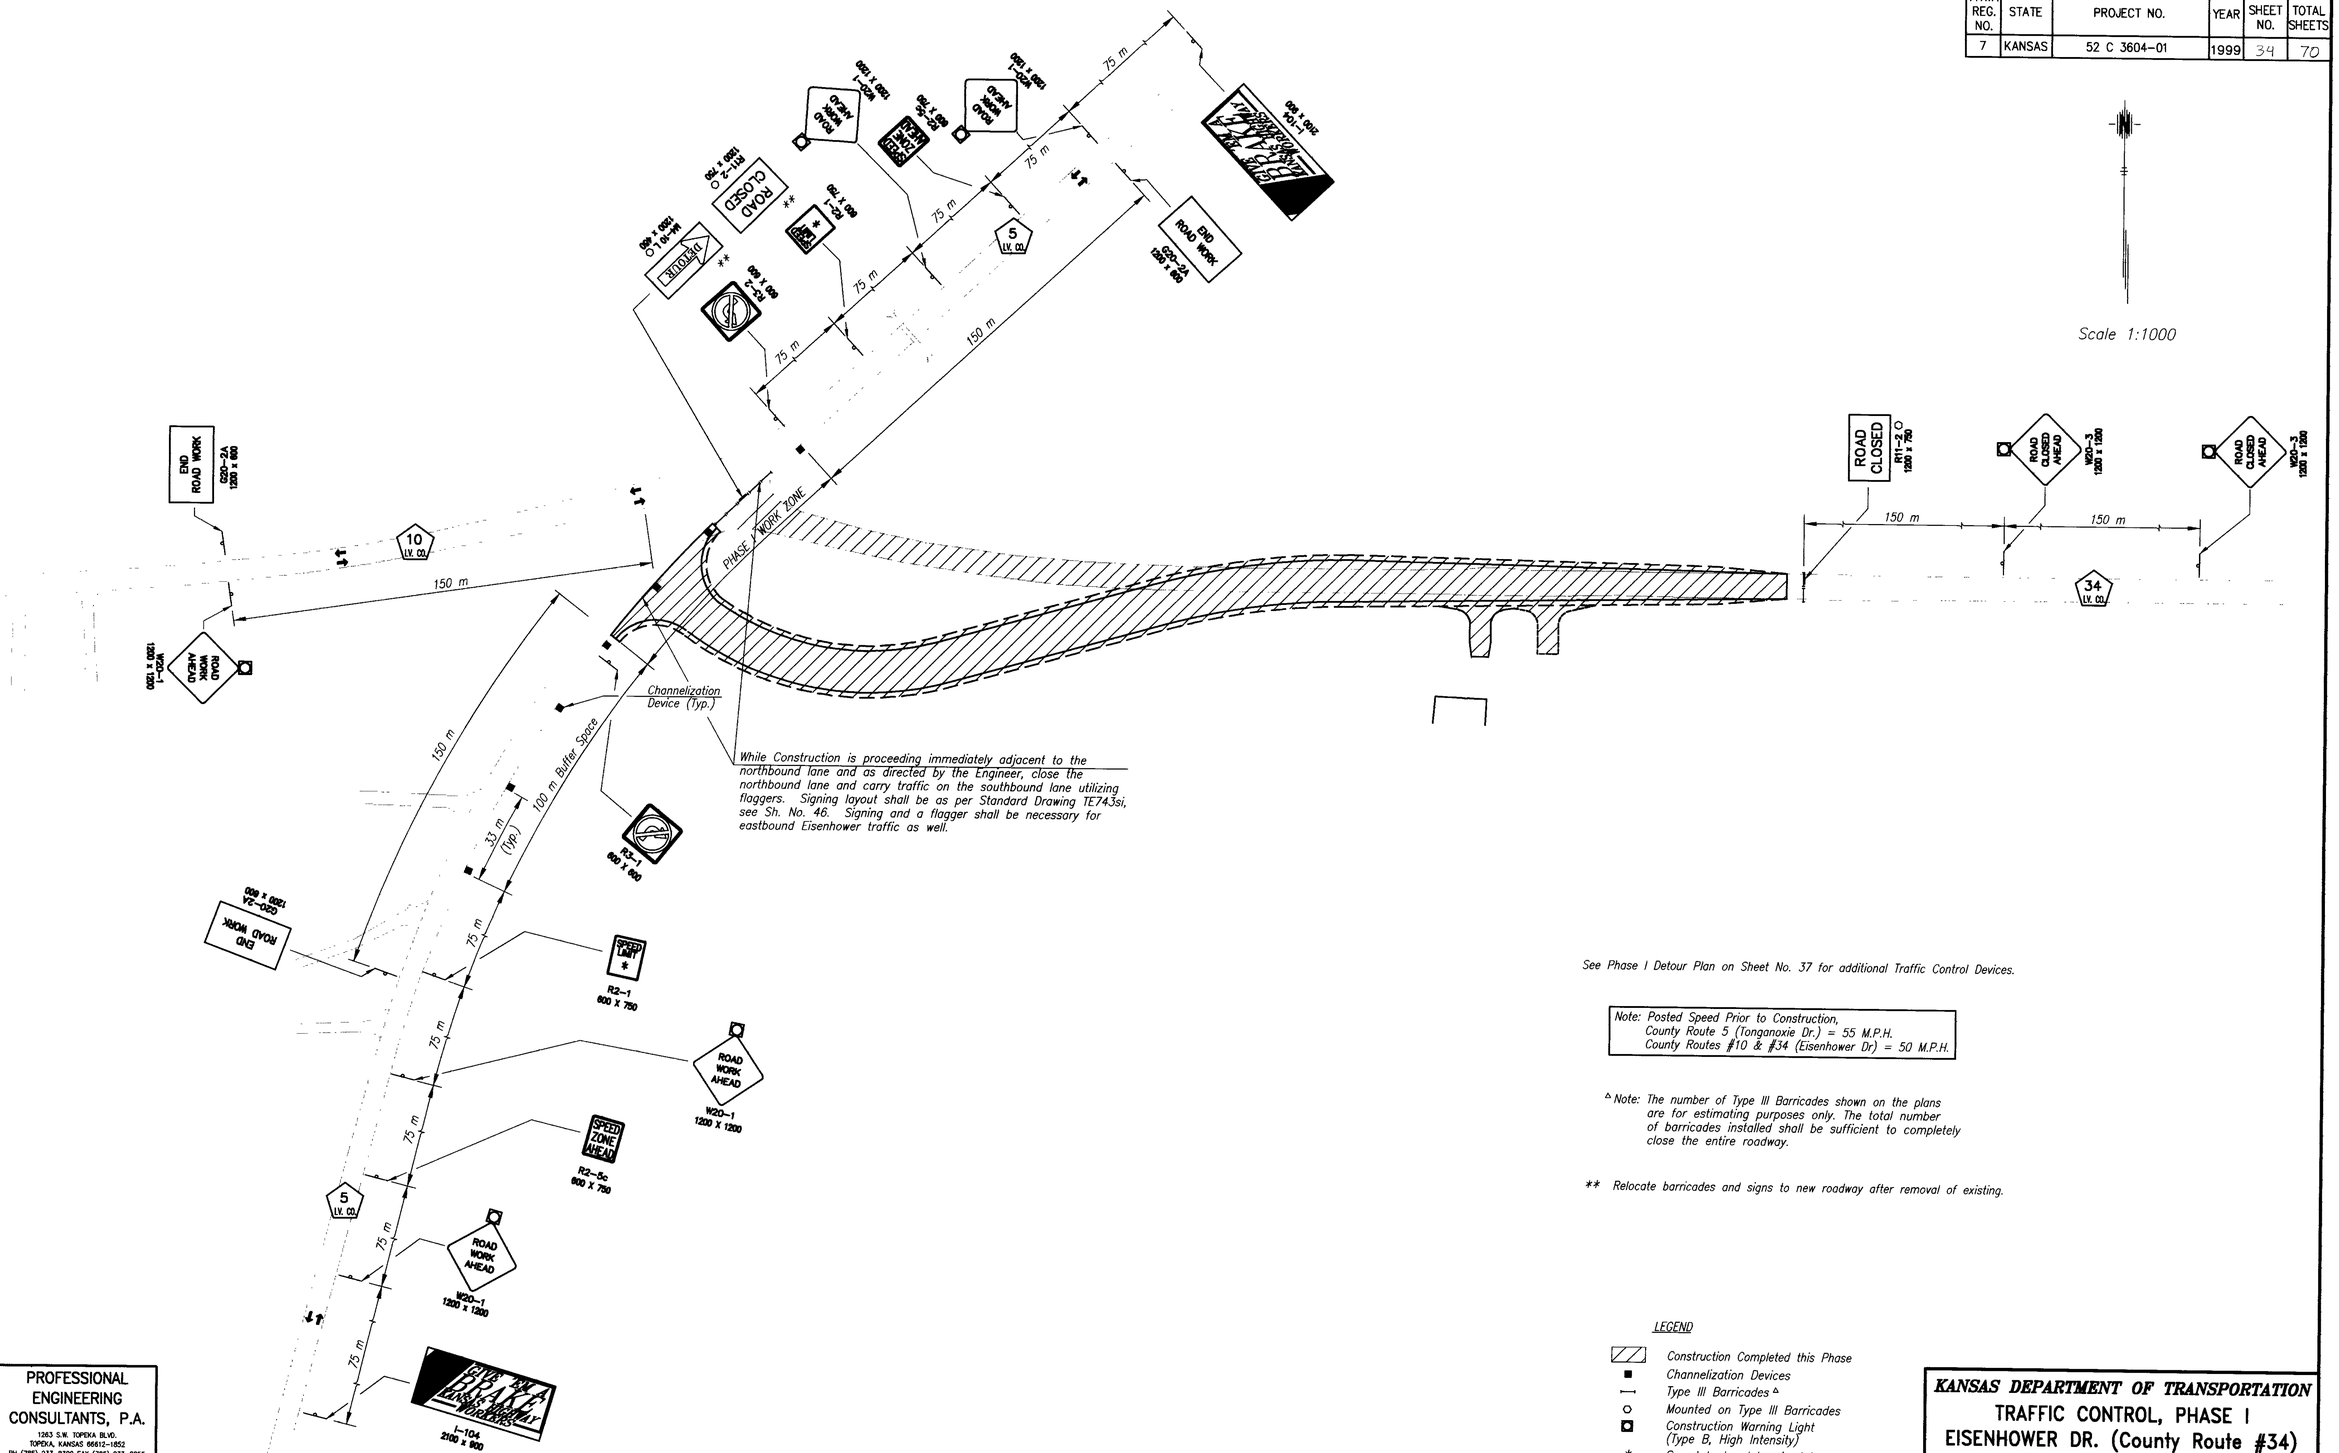

See Phase I Detour Plan on Sheet No. 37 for additional Traffic Control Devices.

Note: Posted Speed Prior to Construction,
County Route 5 (Tonganoxie Dr.) = 55 M.P.H.
County Routes #10 & #34 (Eisenhower Dr) = 50 M.P.H.

△ Note: The number of Type III Barricades shown on the plans are for estimating purposes only. The total number of barricades installed shall be sufficient to completely close the entire roadway.

** Relocate barricades and signs to new roadway after removal of existing.

LEGEND

- Construction Completed this Phase
- Channelization Devices
- Type III Barricades △
- Mounted on Type III Barricades
- Construction Warning Light (Type B, High Intensity)
- * Speed to be determined by Engineer

PROFESSIONAL ENGINEERING CONSULTANTS, P.A.
1263 S.W. TOPEKA BLVD.
TOPEKA, KANSAS 66612-1652
PH (785) 233-8300 FAX (785) 233-8855

KANSAS DEPARTMENT OF TRANSPORTATION

TRAFFIC CONTROL, PHASE I
EISENHOWER DR. (County Route #34)
STA. 10+101.534 TO STA. 10+518.664

F:\1998\98c59\Dwg\Traffic-1.dwg Wed Jul 21 12:56:23 1999 JS_Palette_B