FHWA REG NO.	STATE	PROJECT NO.	YEAR	SHEET NO.	TOTAL SHEETS
7	KANSAS	52 C 3604-01	1999	39	70

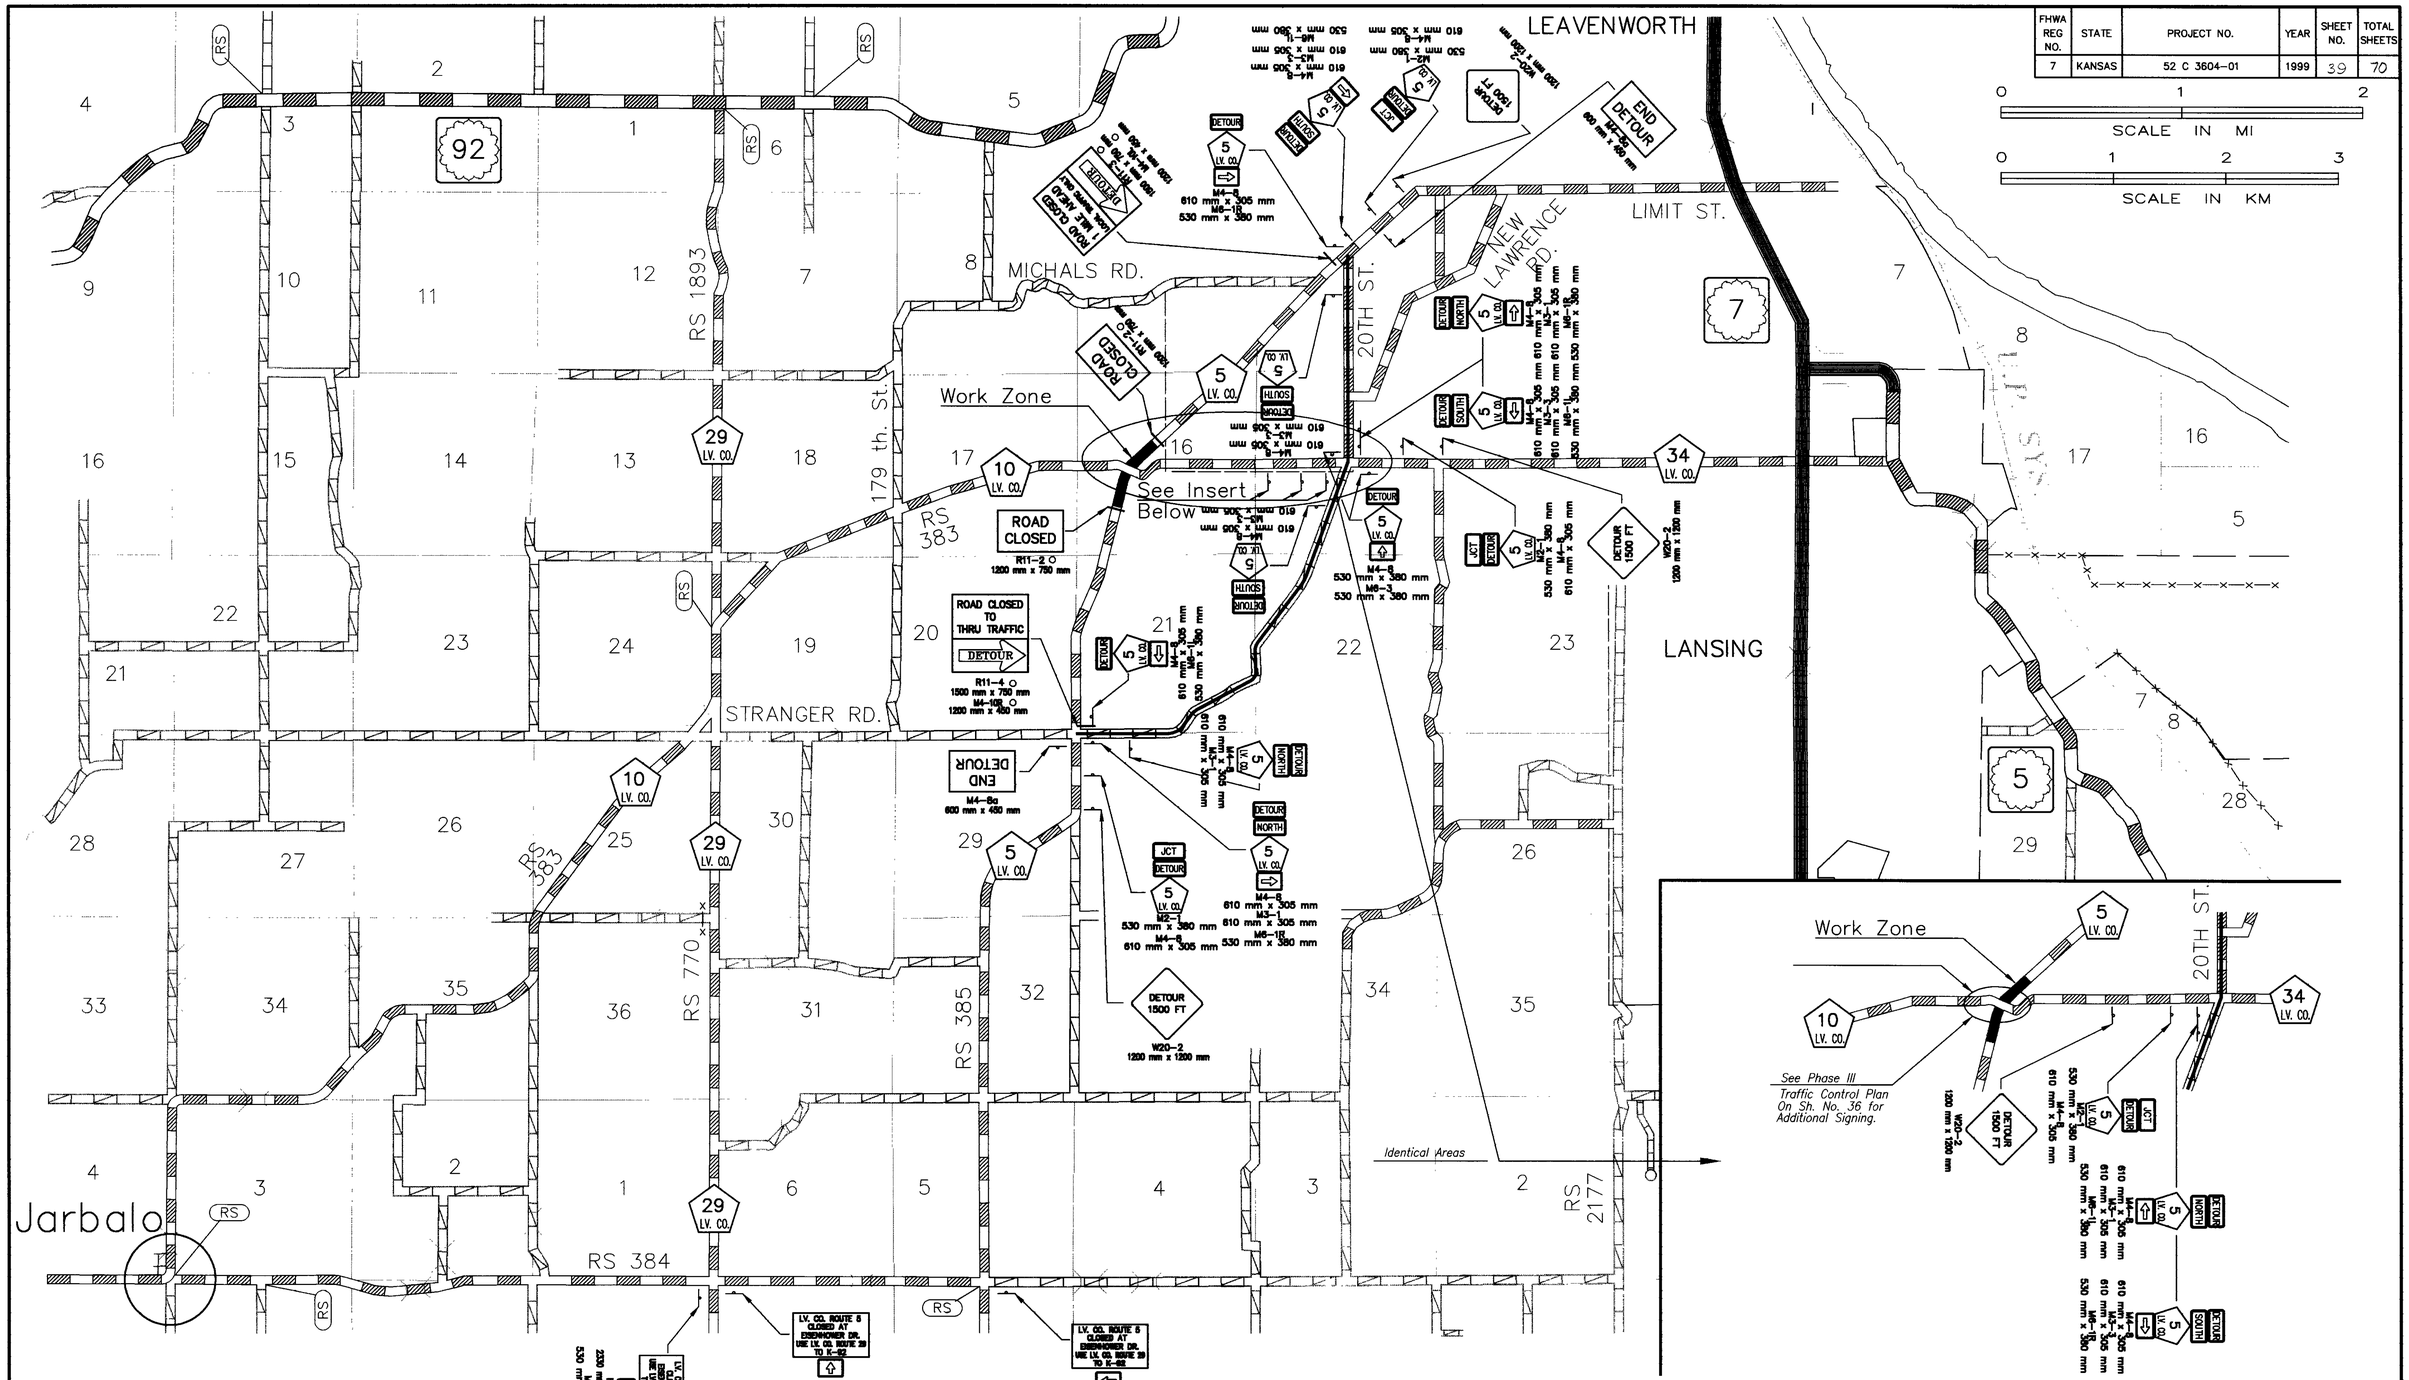

KANSAS DEPARTMENT OF TRANSPORTATION

DETOUR PLAN, PHASE III

EISENHOWER DR. (County Route #10 & 34)

& TONGANOXIE DR. (County Route #5)

F:\1998\98C58\dwg\DETOUR-3.dwg Wed Jul 21 12 58 52 1999 JSL_Pallette_B