| STATE | PROJECT NO. | YEAR | SHEET NO. | TOTAL SHEETS |
|---|---|---|---|---|
| KANSAS | 52 U-1785-01 | 2003 | 10 | 143 |

Scale 1:500

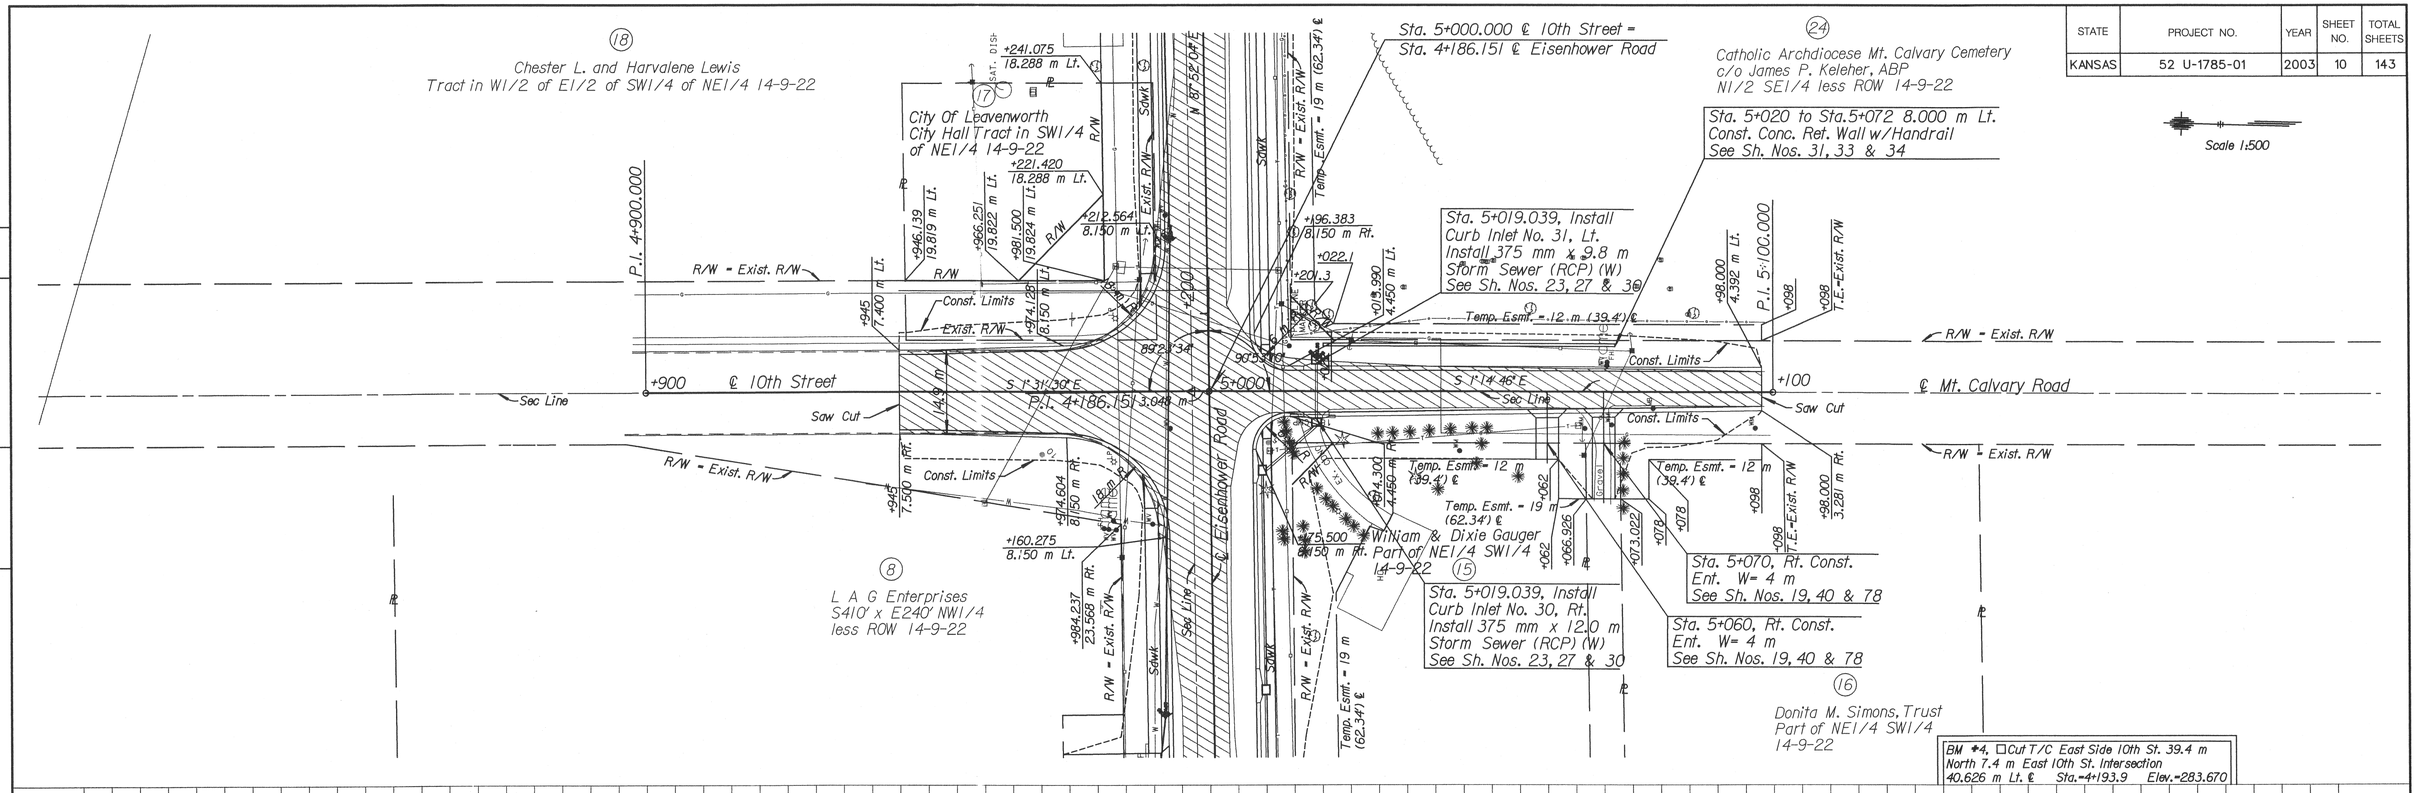


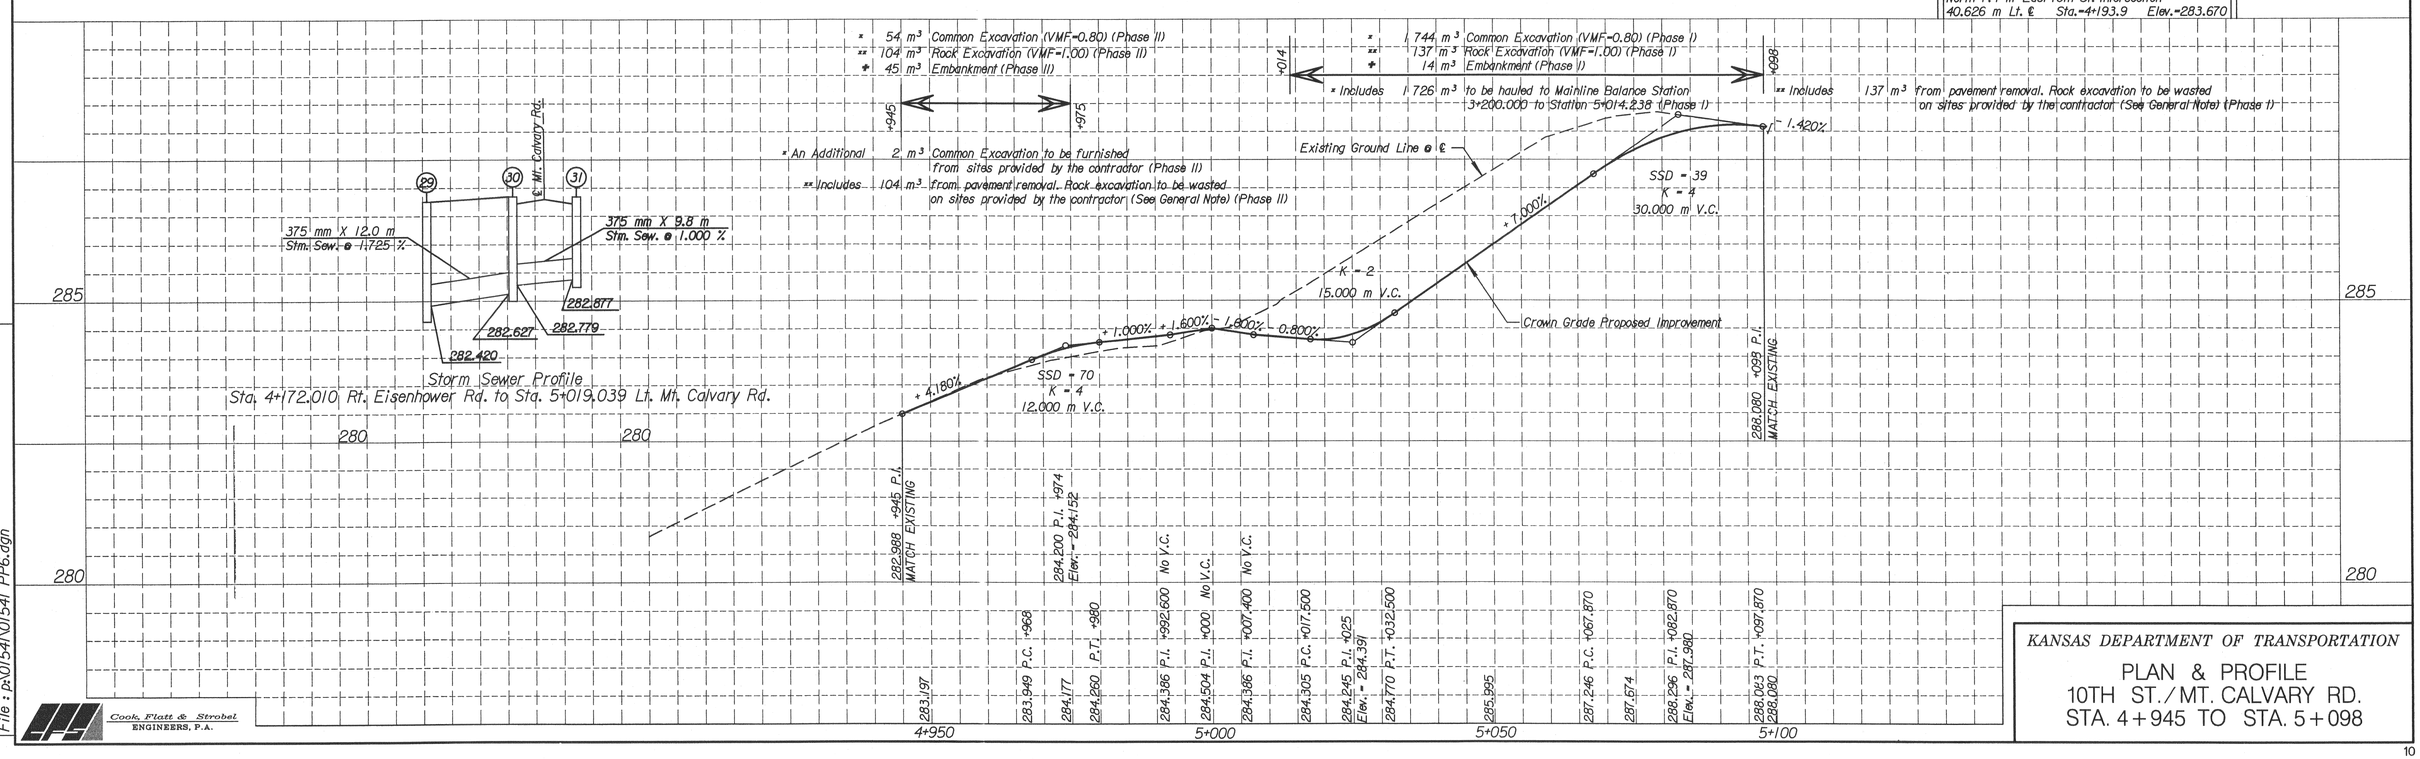


| DATE | BY |
|---|---|
| 4-03 | JWARD |

REFERENCES NOTED
REFERENCES CHECKED

Plotted : 6/14/2004
Drawn By : Jward_CivilPak
File : p:\01541\01541 PP6.dgn
Section : $$$$KDOTGRP$$$$$

Cook, Flatt & Strobel
ENGINEERS, P.A.

KANSAS DEPARTMENT OF TRANSPORTATION

PLAN & PROFILE
10TH ST./MT. CALVARY RD.
STA. 4+945 TO STA. 5+098