| STATE | PROJECT NO. | YEAR | SHEET NO. | TOTAL SHEETS |
|---|---|---|---|---|
| KANSAS | 52 U-1785-01 | 2003 | 104 | 143 |

SCALE 1:300

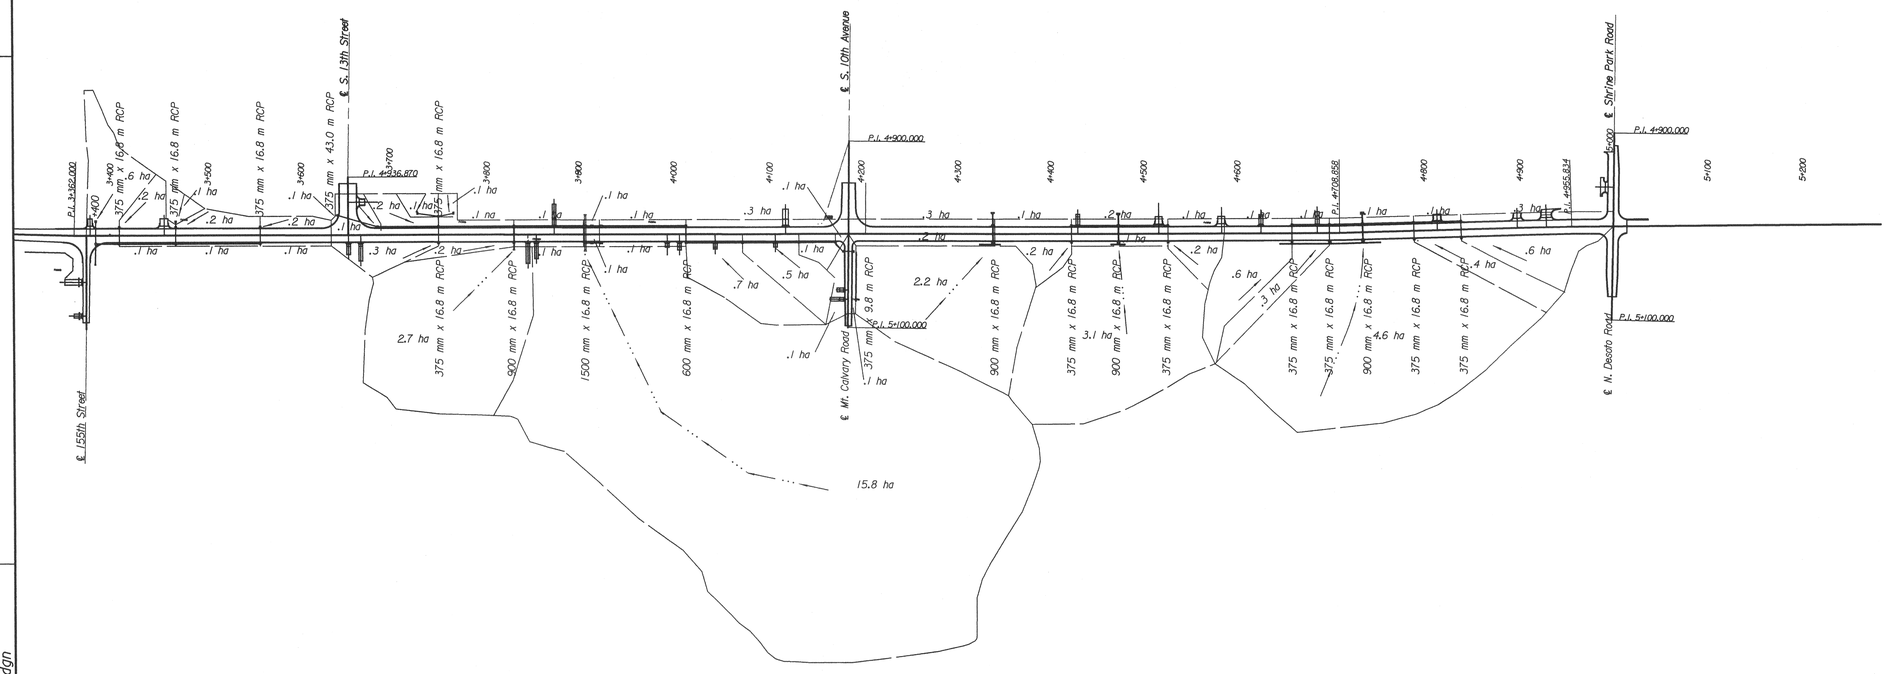


| BY | DATE |
|---|---|
| JWARD | 4-03 |

| |
|---|
| REFERENCES NOTED |
| REFERENCES CHECKED |

Plotted : 4/6/2004
Drawn By : rstegmann
File : p:\0154\0154 drainage area map 01.dgn
Section : $$$$KDOTGRP$$$$

Cook, Flatt & Strobel
ENGINEERS, P.A.

*KANSAS DEPARTMENT OF TRANSPORTATION*

DRAINAGE MAP