STATE	PROJECT NO.	YEAR	SHEET NO.	TOTAL SHEETS
KANSAS	52 U-1785-01	2003	11	143

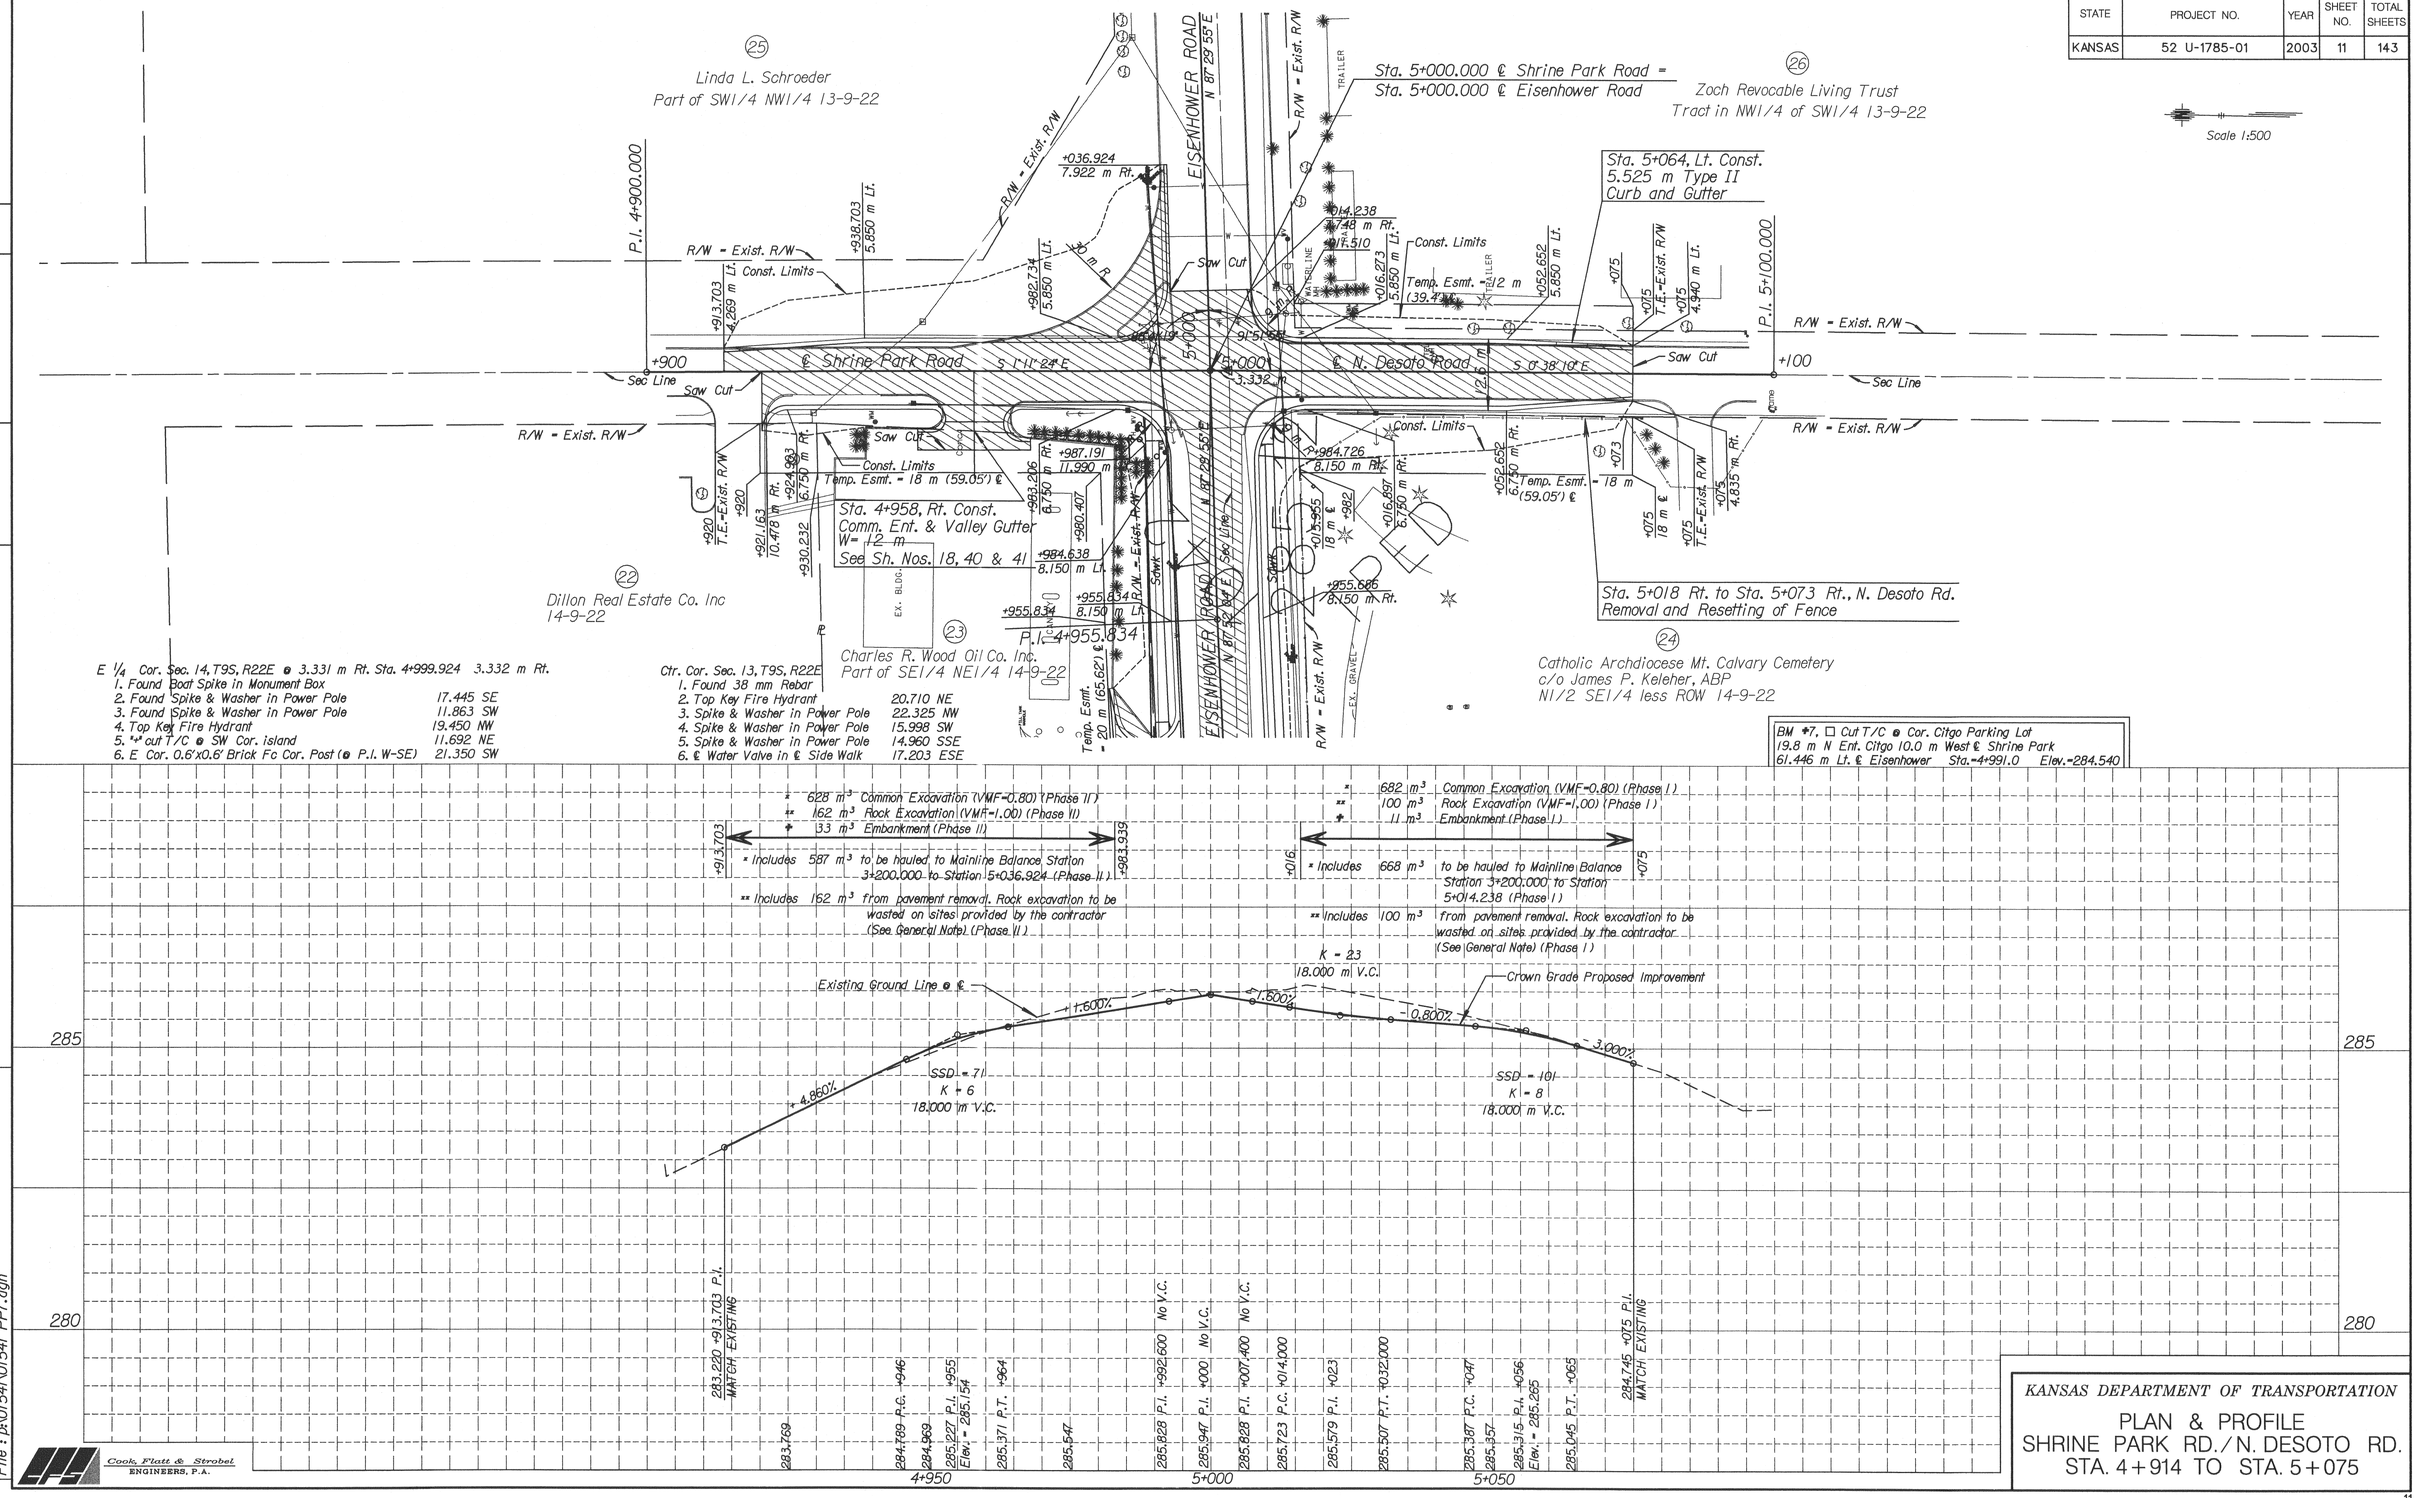

E 1/4 Cor. Sec. 14, T9S, R22E @ 3.331 m Rt. Sta. 4+999.924 3.332 m Rt.
1. Found Boat Spike in Monument Box
2. Found Spike & Washer in Power Pole 17.445 SE
3. Found Spike & Washer in Power Pole 11.863 SW
4. Top Key Fire Hydrant 19.450 NW
5. "+" cut T/C @ SW Cor. island 11.692 NE
6. E Cor. 0.6'x0.6' Brick Fc Cor. Post (@ P.I. W-SE) 21.350 SW

Ctr. Cor. Sec. 13, T9S, R22E
1. Found 38 mm Rebar
2. Top Key Fire Hydrant 20.710 NE
3. Spike & Washer in Power Pole 22.325 NW
4. Spike & Washer in Power Pole 15.998 SW
5. Spike & Washer in Power Pole 14.960 SSE
6. ℄ Water Valve in ℄ Side Walk 17.203 ESE

BM #7, □ Cut T/C @ Cor. Citgo Parking Lot
19.8 m N Ent. Citgo 10.0 m West ℄ Shrine Park
61.446 m Lt. ℄ Eisenhower Sta.=4+991.0 Elev.=284.540

KANSAS DEPARTMENT OF TRANSPORTATION

PLAN & PROFILE
SHRINE PARK RD./N. DESOTO RD.
STA. 4+914 TO STA. 5+075

Cook, Flatt & Strobel ENGINEERS, P.A.

REFERENCES NOTED	BY	DATE
REFERENCES CHECKED	JWARD	4-03

Plotted : 6/4/2004
Drawn By : Jward_CivilPak
Section : $$$KDOTGRP$$$$
File : p:\0154\01541 PP7.dgn