STATE	PROJECT NO.	YEAR	SHEET NO.	TOTAL SHEETS
KANSAS	52 U-1785-01	2003	13	143

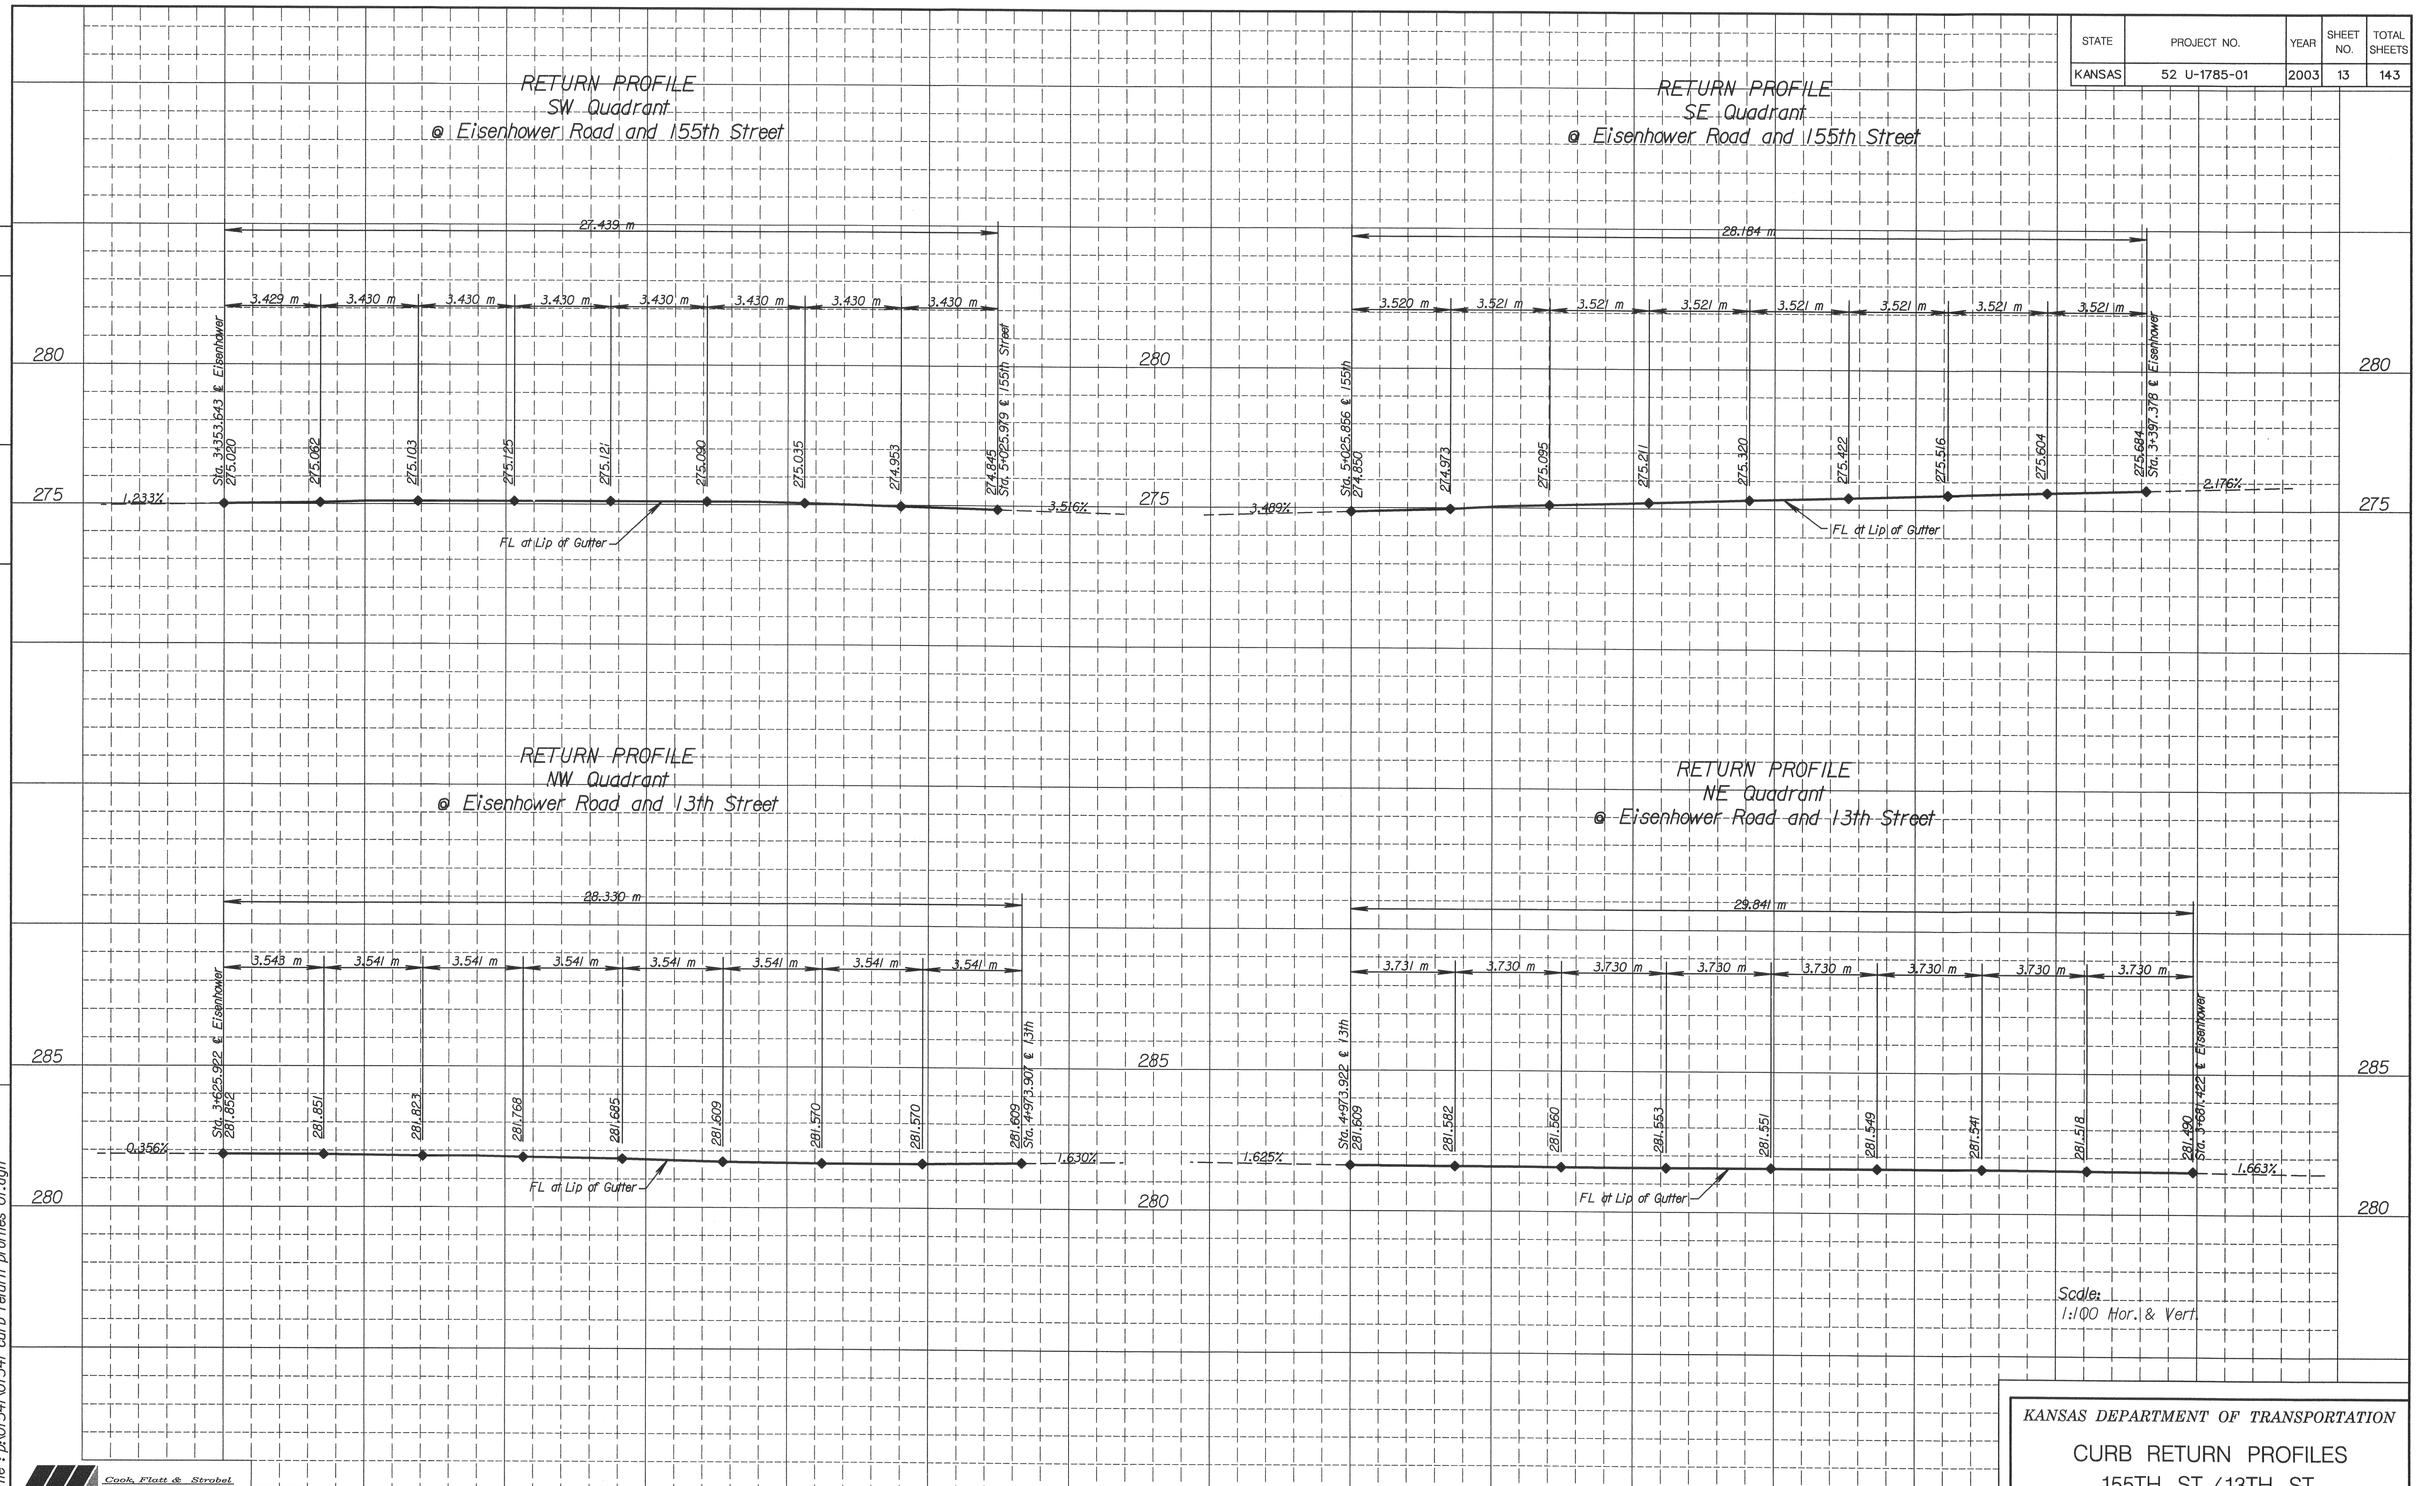

DATE	BY
9-01	M Adams
11-01	R Stegman

REFERENCES NOTED
REFERENCES CHECKED

Plotted : 4/6/2004
Drawn By : rstegman
File : p:\0154\10154 curb return profiles 01.dgn
Section : $$$$KDOTGRP$$$$

Cook, Flatt & Strobel
ENGINEERS, P.A.

KANSAS DEPARTMENT OF TRANSPORTATION

CURB RETURN PROFILES
155TH ST./13TH ST.