STATE	PROJECT NO.	YEAR	SHEET NO.	TOTAL SHEETS
KANSAS	52 U-1785-01	2003	14	143

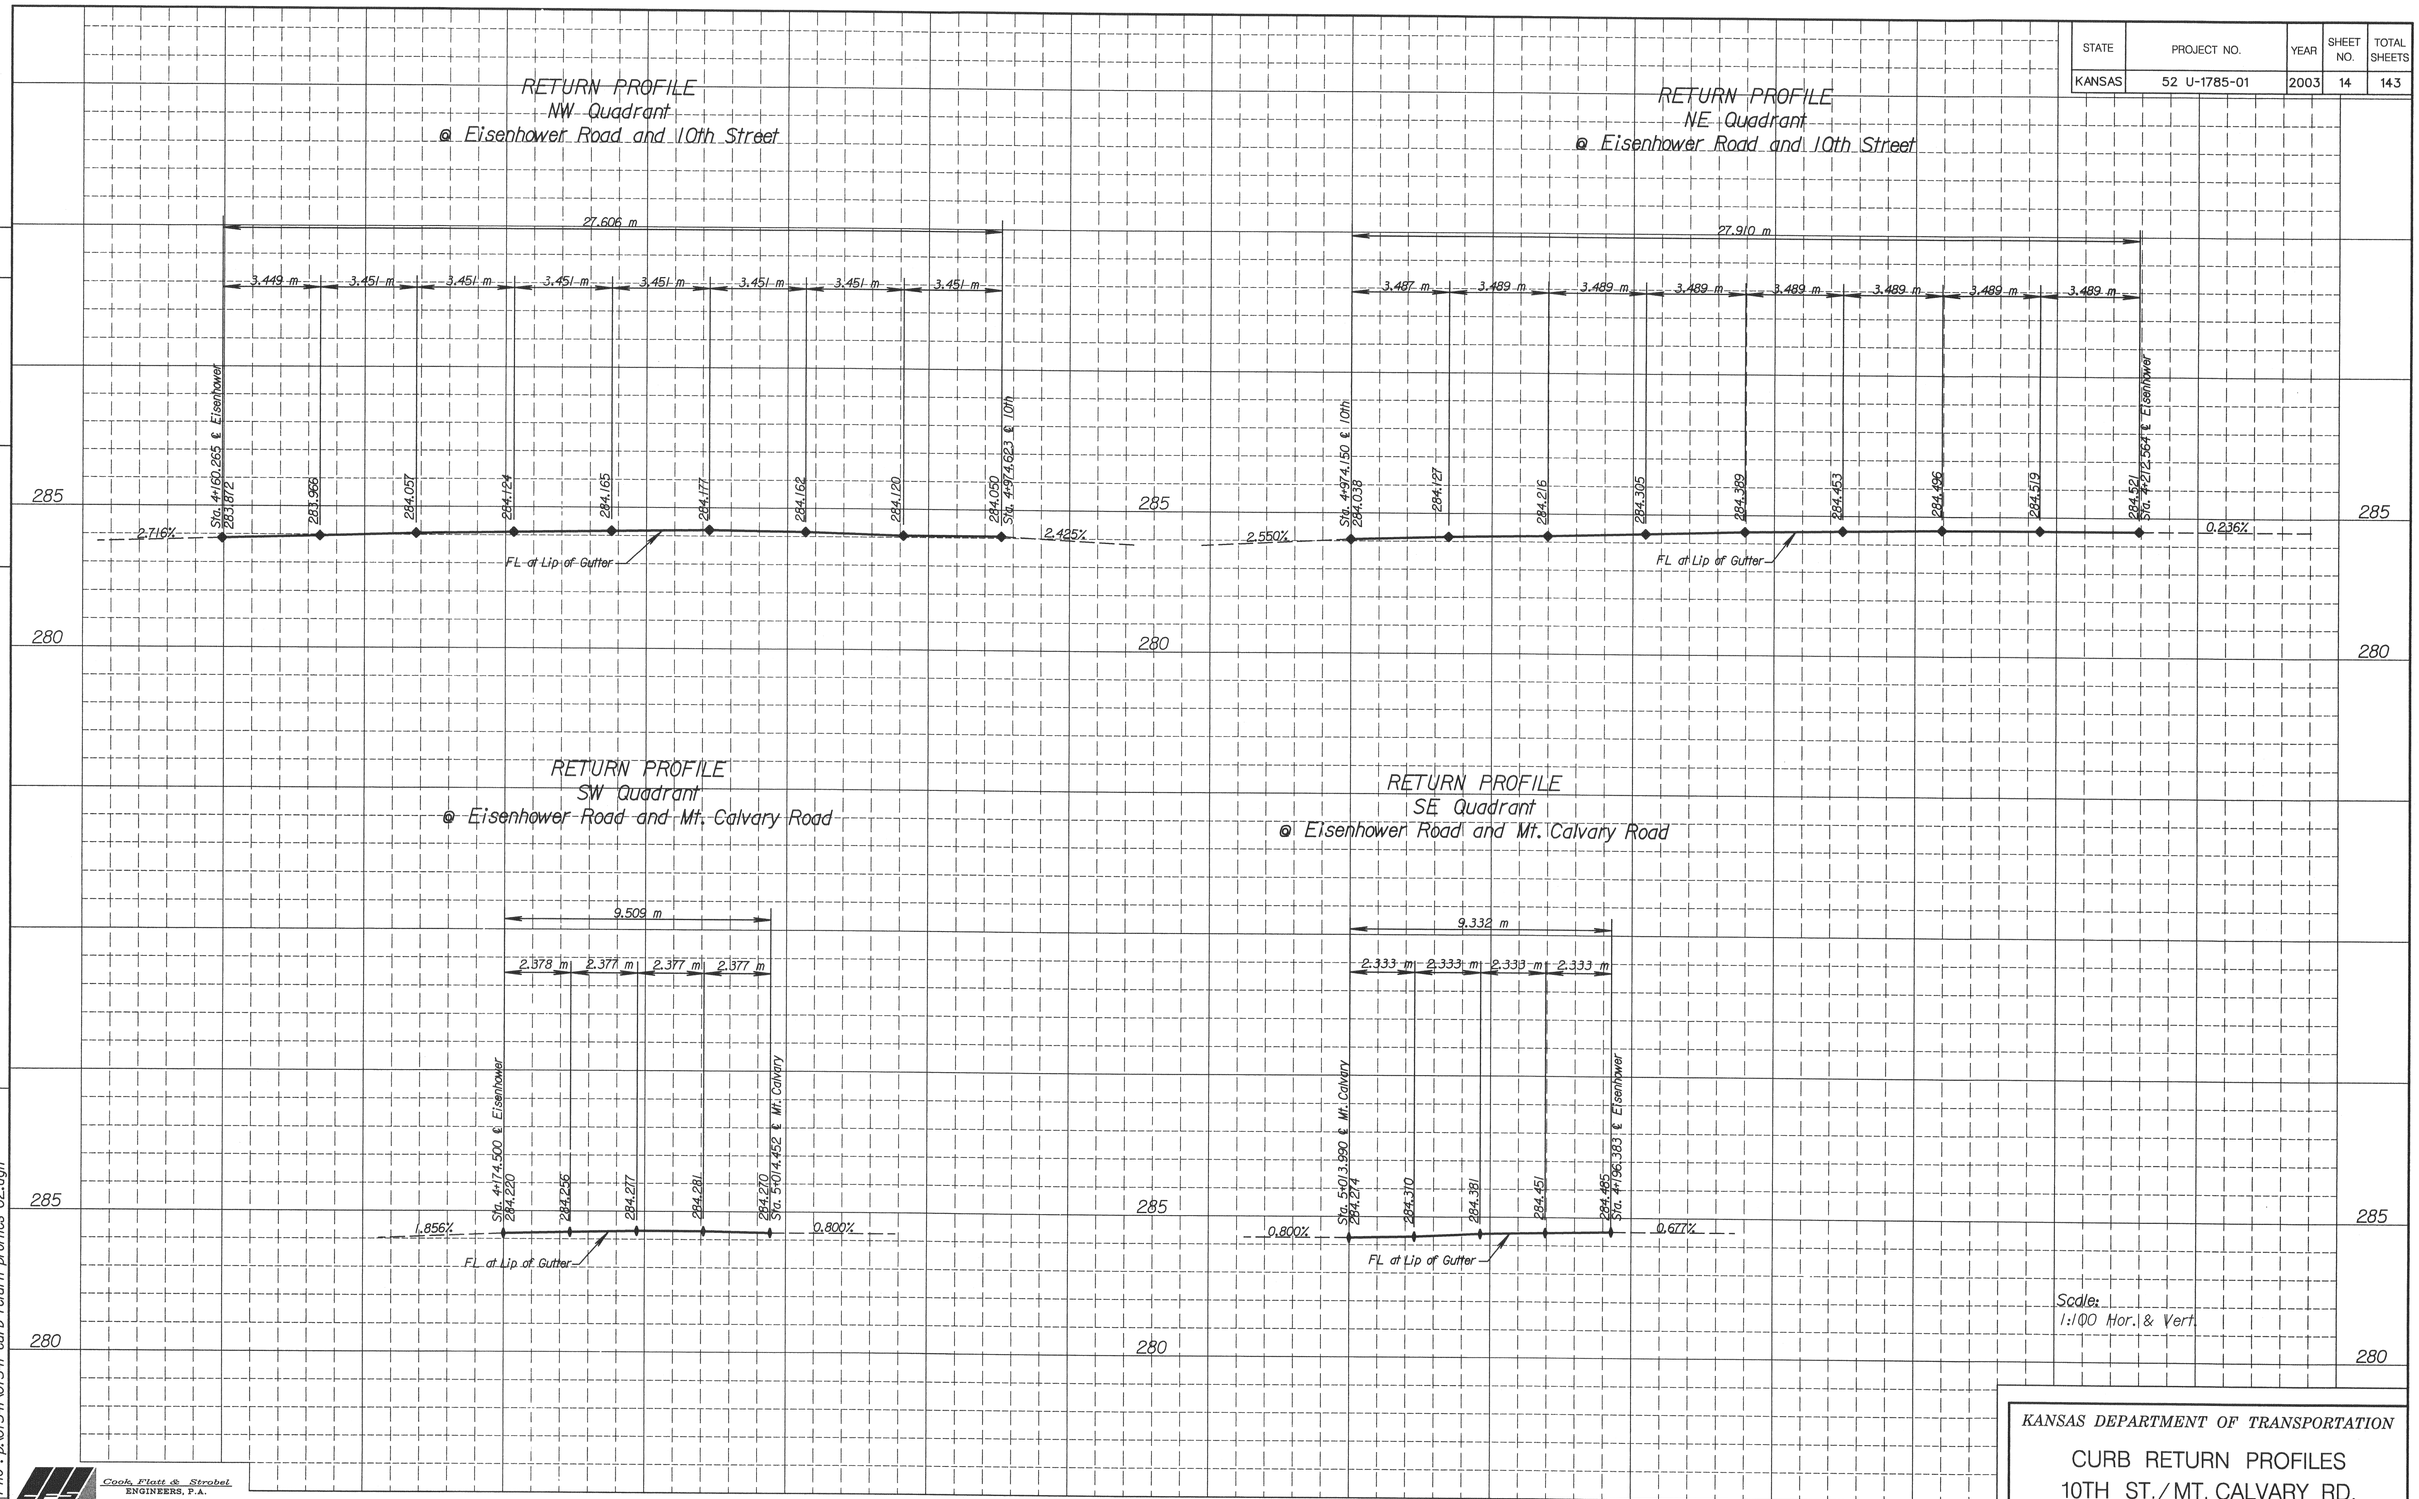

REFERENCES NOTED	BY	DATE
	M Adams	9-01
REFERENCES CHECKED	R Stegman	11-01

Plotted : 4/6/2004
Drawn By : rstegman
Section : $$$$KDOTGRP$$$$
File : p:\0154\0154\ curb return profiles 02.dgn

Cook, Flatt & Strobel
ENGINEERS, P.A.

KANSAS DEPARTMENT OF TRANSPORTATION

CURB RETURN PROFILES
10TH ST./MT. CALVARY RD.