STATE	PROJECT NO.	YEAR	SHEET NO.	TOTAL SHEETS
KANSAS	52 U-1785-01	2003	31	143

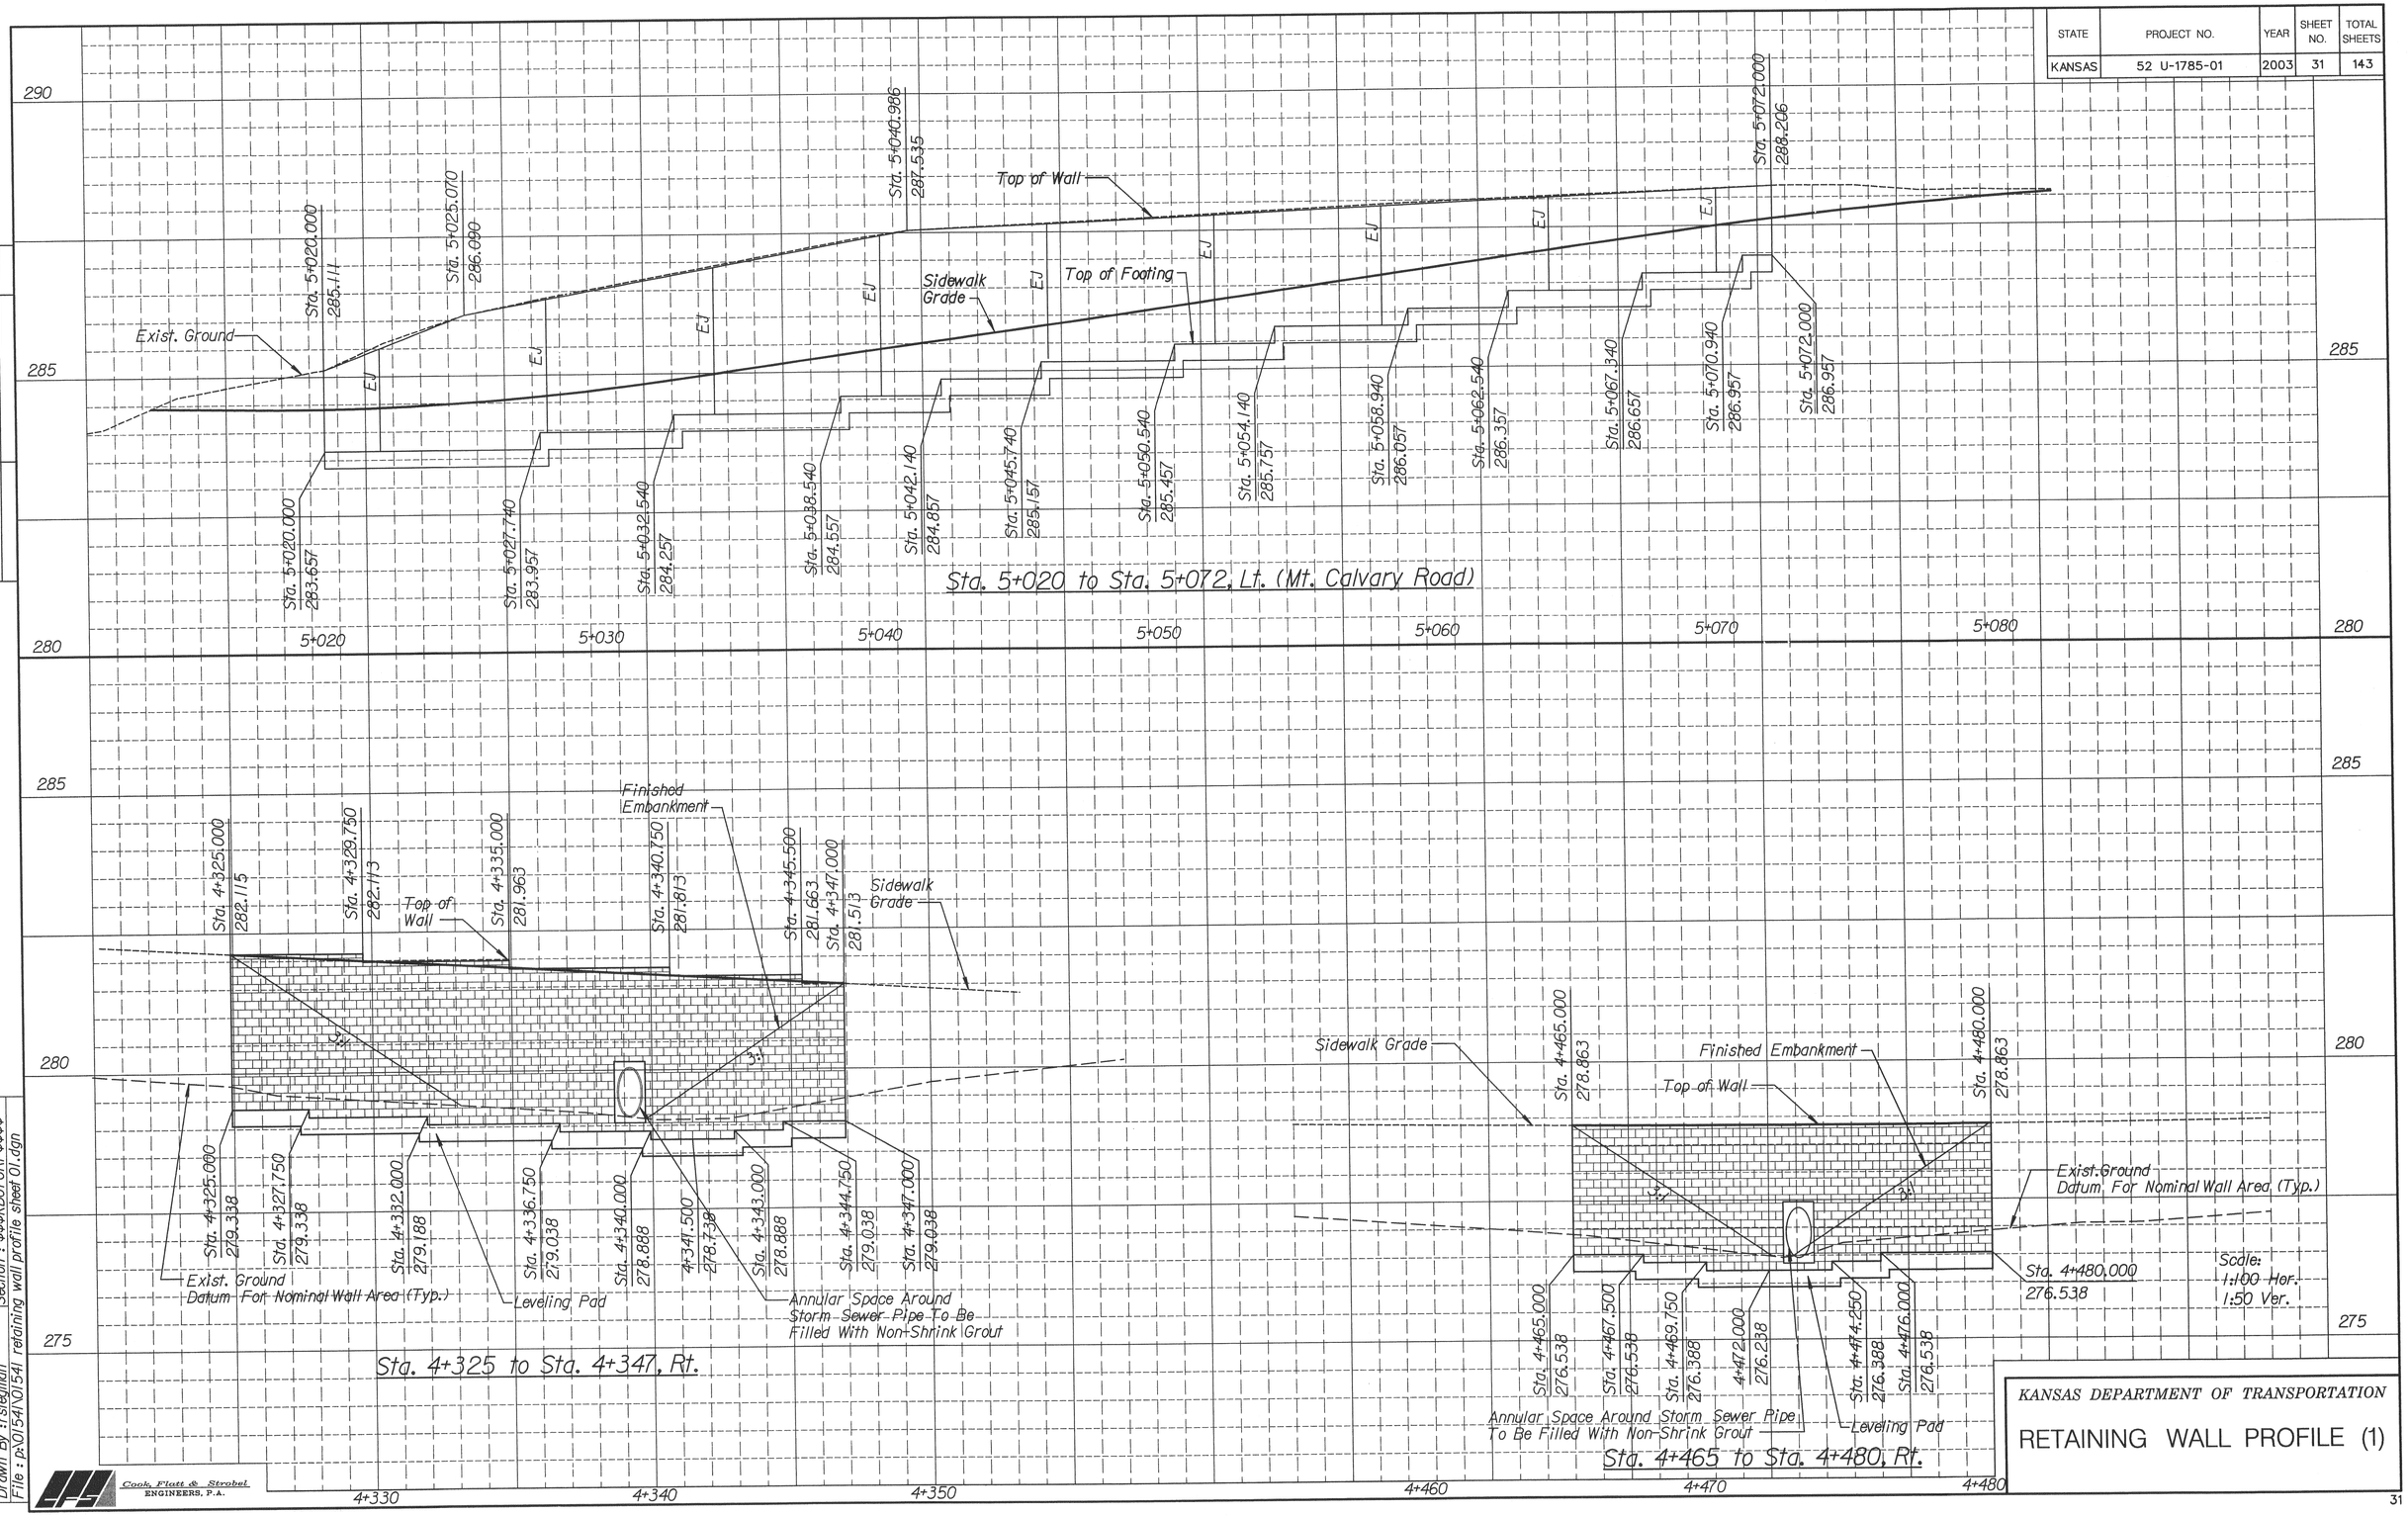

KANSAS DEPARTMENT OF TRANSPORTATION

RETAINING WALL PROFILE (1)

Cook, Flatt & Strobel ENGINEERS, P.A.

REFERENCES NOTED	BY	DATE
REFERENCES CHECKED	M Adams	9-01
	R Stegman	11-01

Plotted : 4/6/2004
Drawn By : rstegman
File : p:\0154\01541 retaining wall profile sheet 01.dgn
Section : $$$KDOTGRP$$$$