STATE	PROJECT NO.	YEAR	SHEET NO.	TOTAL SHEETS
KANSAS	52 U-1785-01	2003	32	143

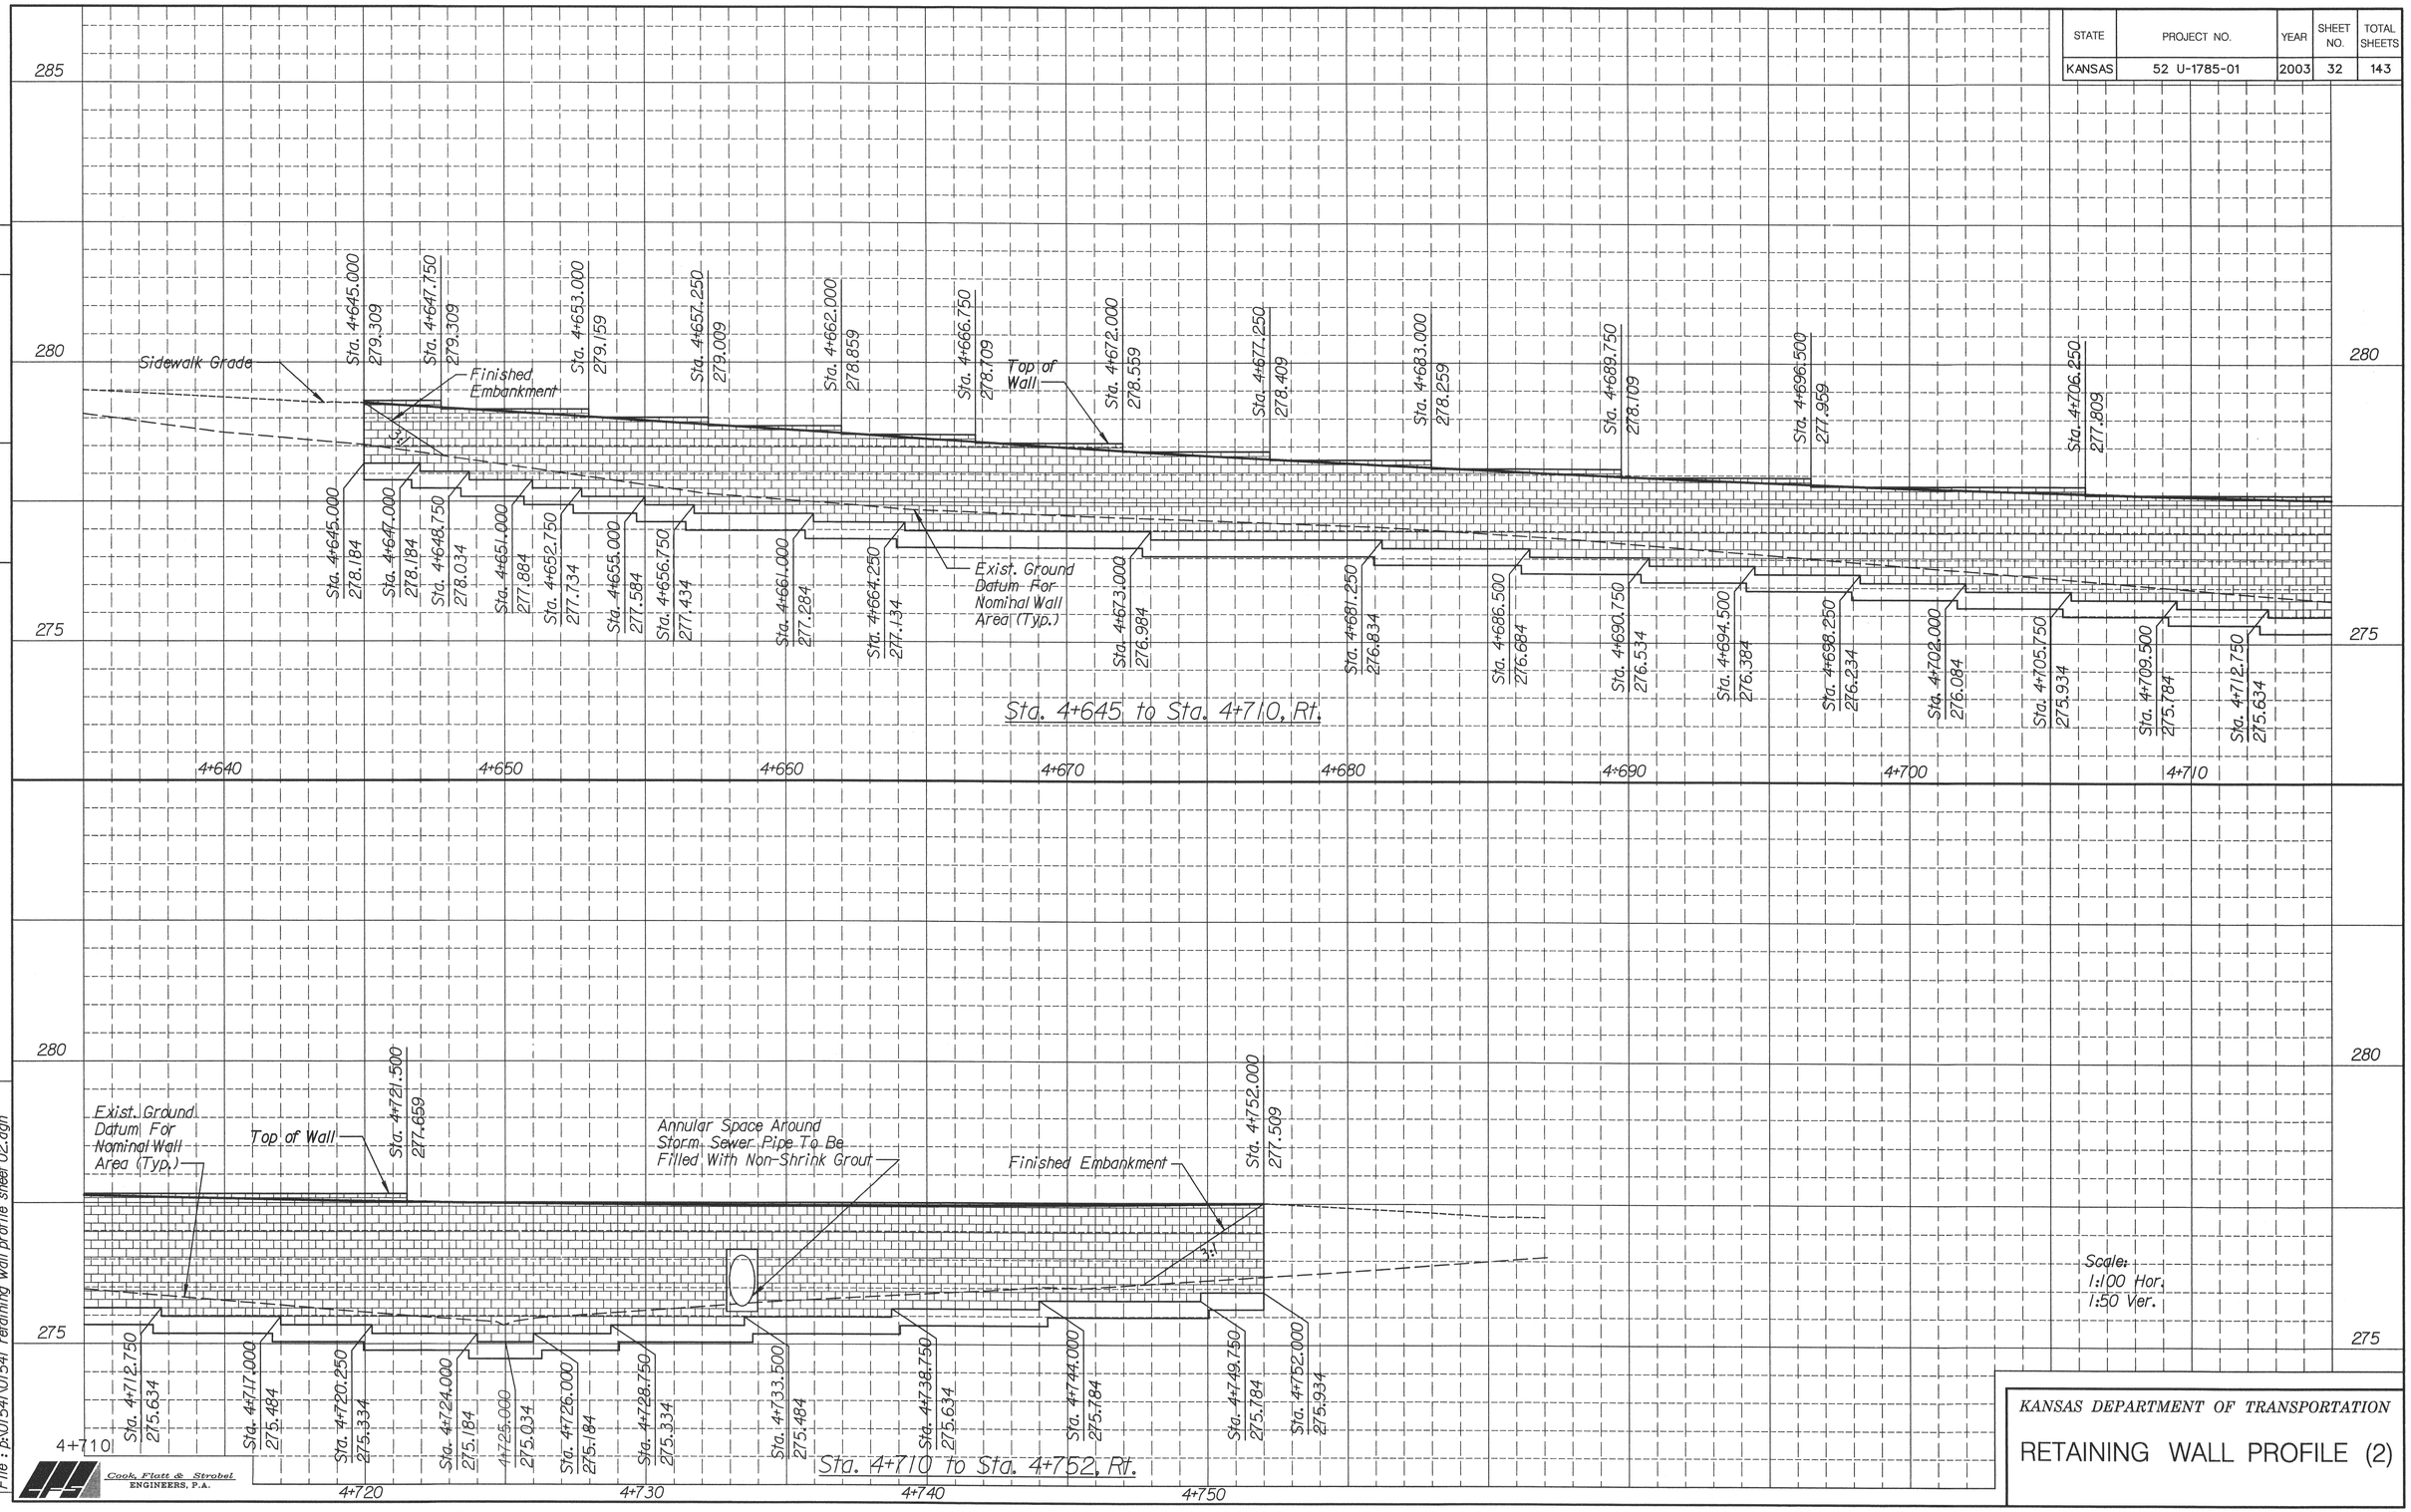

REFERENCES NOTED	BY	DATE
	M Adams	9-01
REFERENCES CHECKED	R Stegman	11-01

Plotted : 4/6/2004
Drawn By : rstegman
File : p:\0154\01541 retaining wall profile sheet 02.dgn
Section : $$$$KDOTGRP$$$$

Cook, Flatt & Strobel ENGINEERS, P.A.

KANSAS DEPARTMENT OF TRANSPORTATION

RETAINING WALL PROFILE (2)