STATE	PROJECT NO.	YEAR	SHEET NO.	TOT SHE
KANSAS	52 U-1785-01	2003	63	14

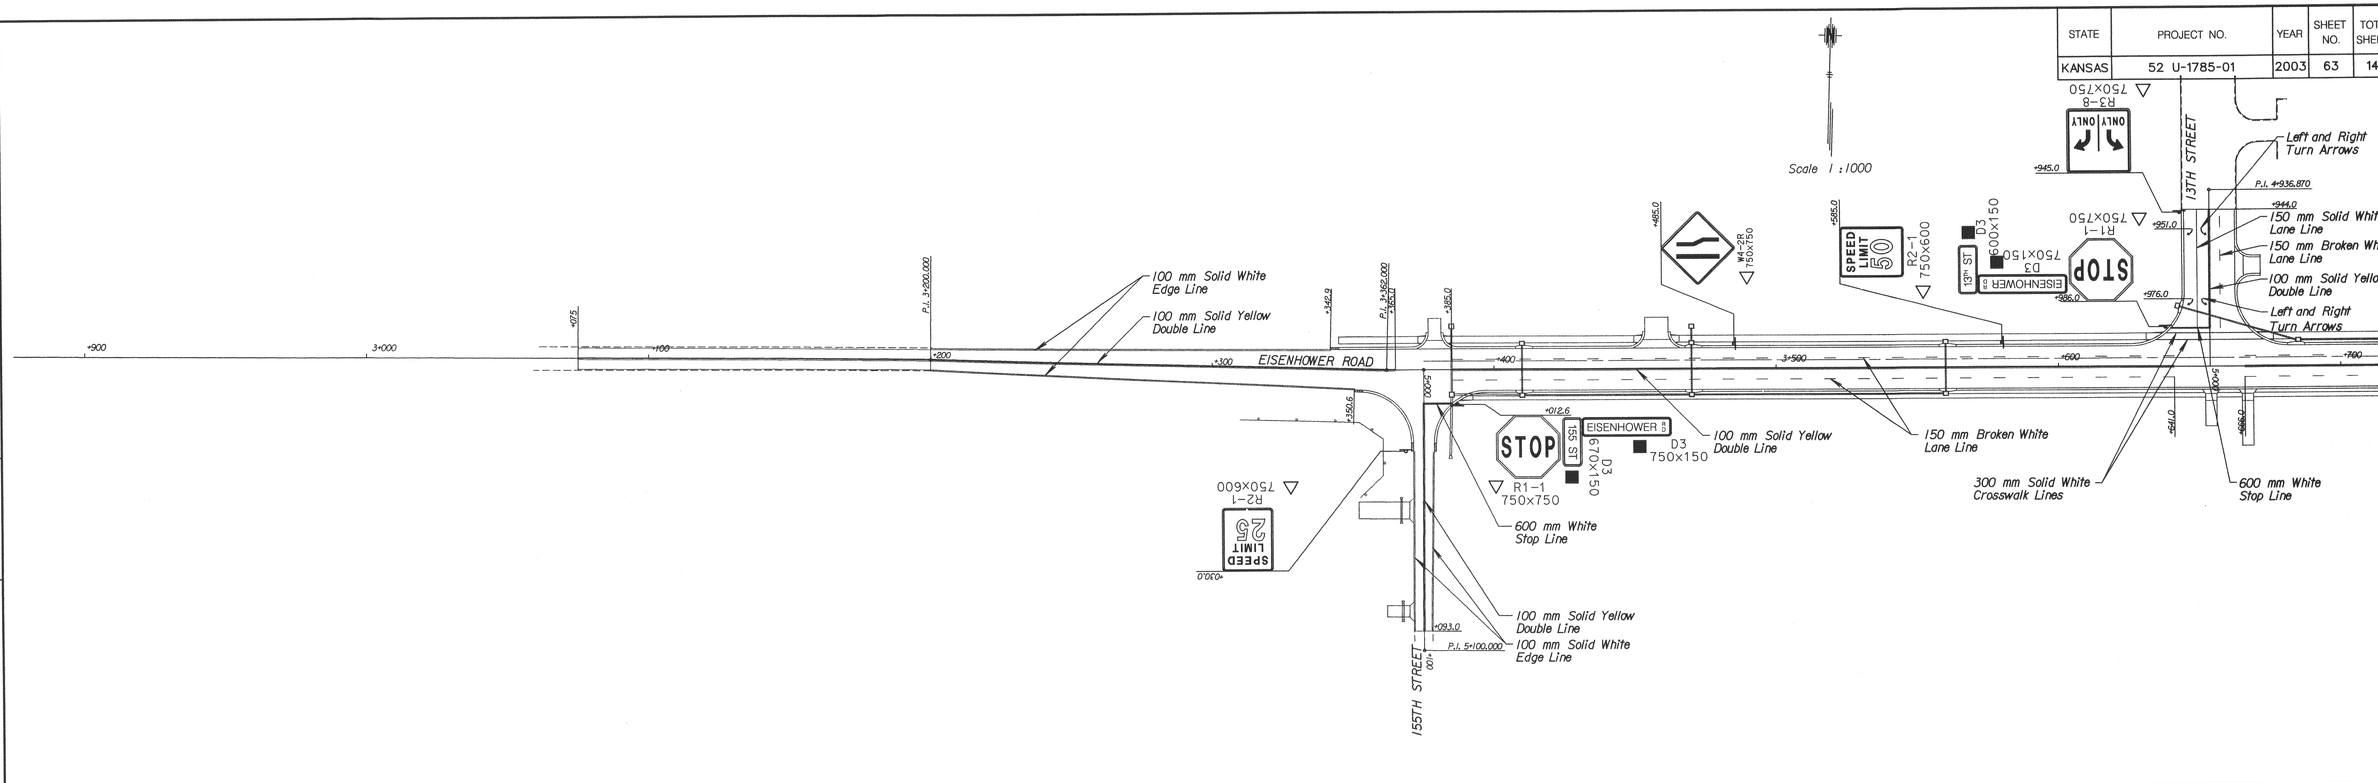

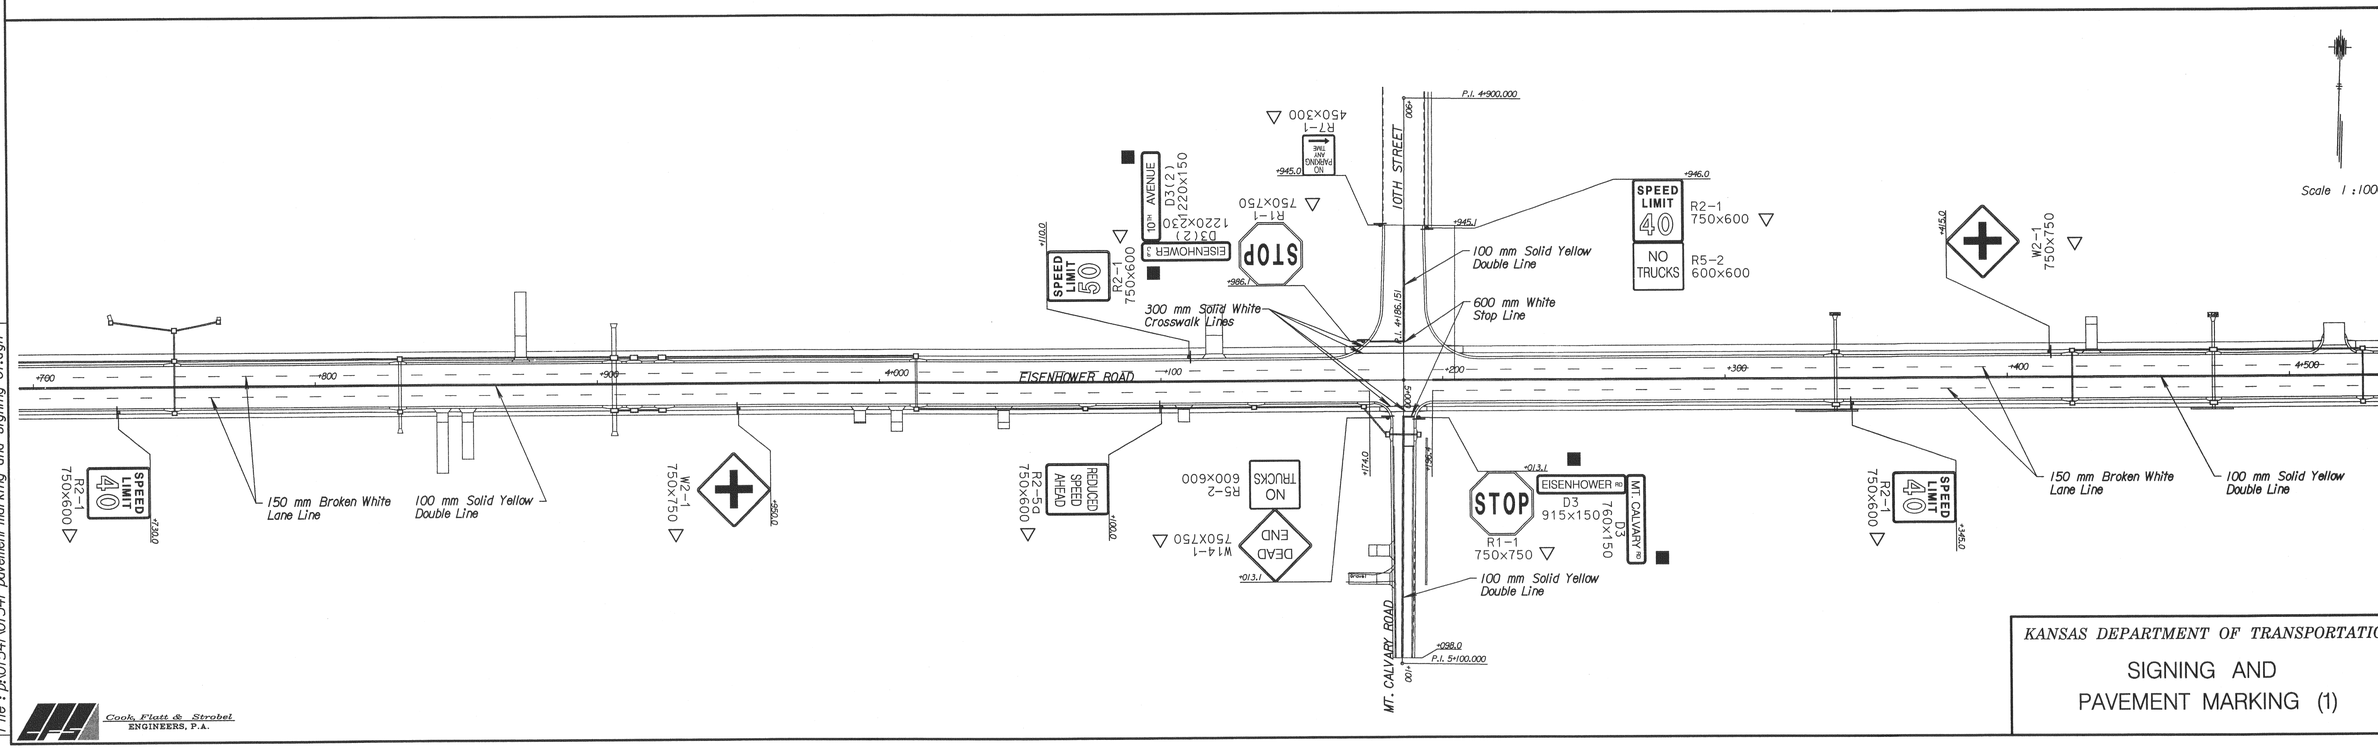

DATE	BY
9-01	W Adams
11-01	R Stegman

REFERENCES NOTED	
REFERENCES CHECKED	

Plotted : 4/6/2004
Drawn By : rstegman
File : p:\0154\01541 pavement marking and signing 01.dgn
Section : $$$$KDOTGRP$$$$

Cook, Flatt & Strobel
ENGINEERS, P.A.

KANSAS DEPARTMENT OF TRANSPORTATIO

SIGNING AND
PAVEMENT MARKING (1)