STATE	PROJECT NO.	YEAR	SHEET NO.	TOTAL SHEETS
KANSAS	52 U-1785-01	2003	7	143

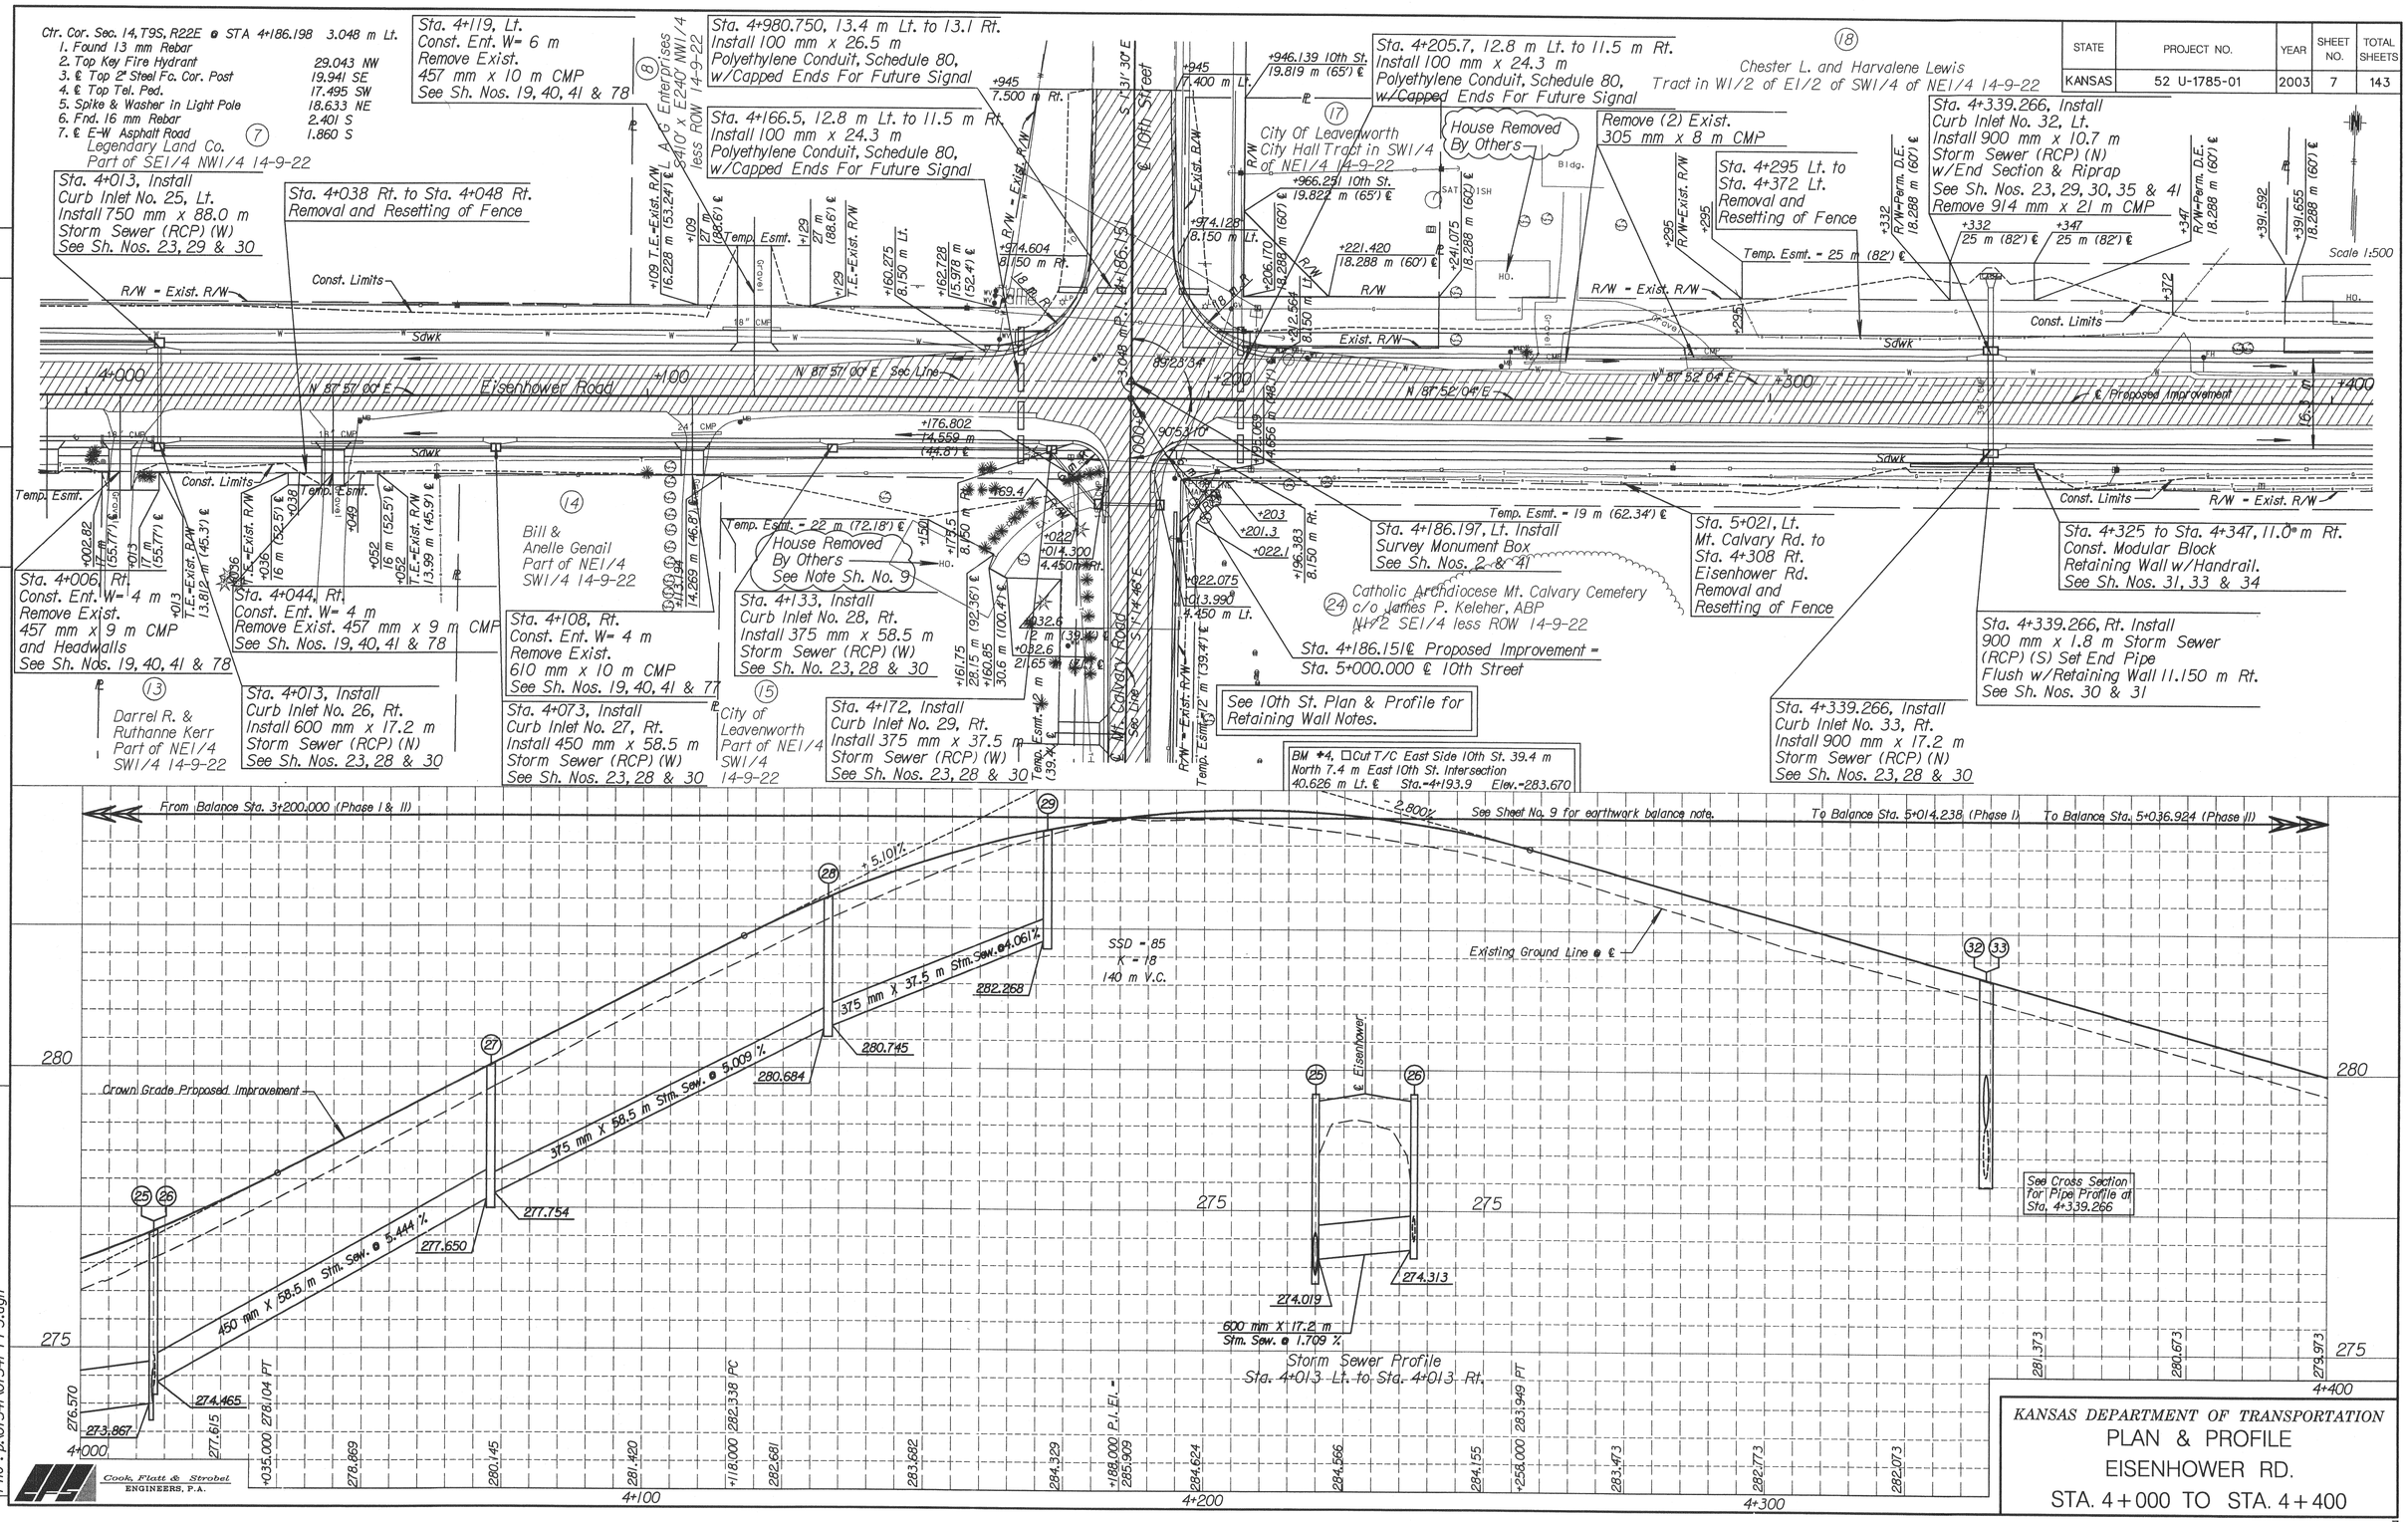

DATE	BY
4-03	JWARD

REFERENCES NOTED
REFERENCES CHECKED

Plotted : 6/9/2004
Drawn By : Jward_CivilPak Section : $$$$KDOTGRP$$$$
File : p:\0154\0154\PP3.dgn