STATE	PROJECT NO.	YEAR	SHEET NO.	TOTAL SHEETS
KANSAS	52 U-1785-01	2003	80	143

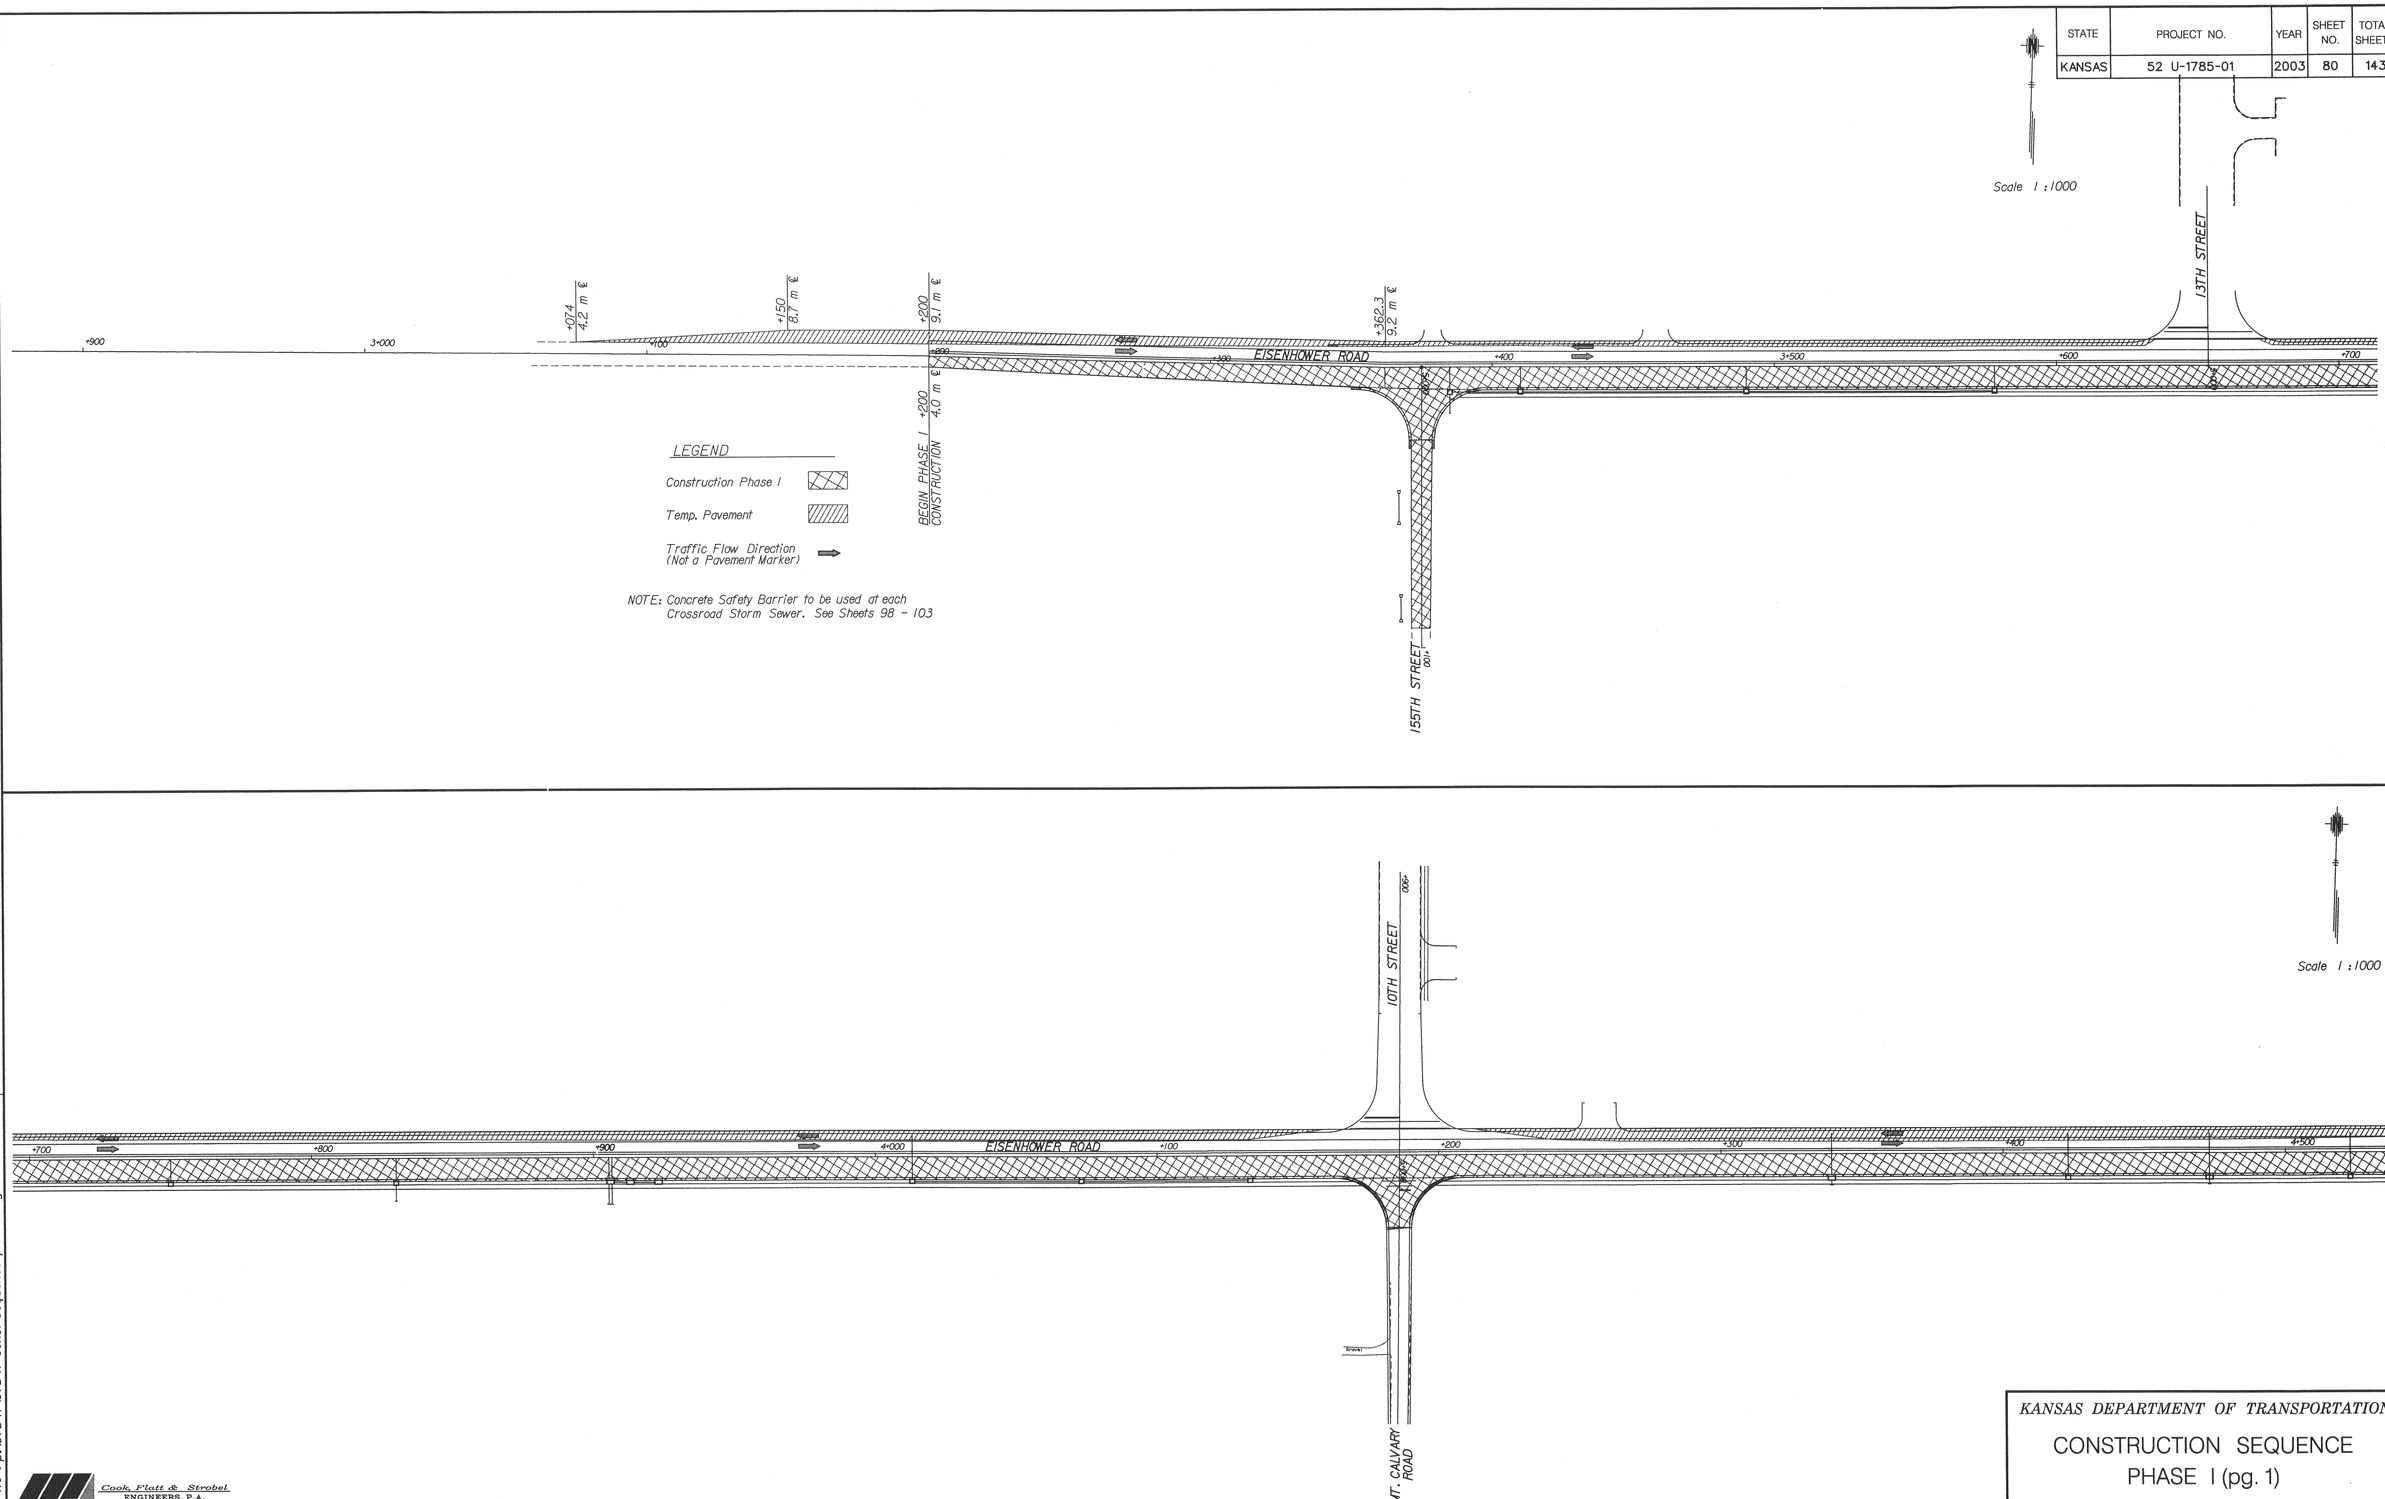

DATE	BY	
9-01	M Adams	
11-01	R Stegman	

REFERENCES NOTED	
REFERENCES CHECKED	

Plotted : 4/6/2004
Drawn By : rstegman
Section : $$$$KDOTGRP$$$$
File : p:\0154\01541 const sequence ph1 01.dgn

Cook Flatt & Strobel
ENGINEERS, P.A.

KANSAS DEPARTMENT OF TRANSPORTATION

CONSTRUCTION SEQUENCE
PHASE I (pg. 1)