STATE	PROJECT NO.	YEAR	SHEET NO.	TOTAL SHEETS
KANSAS	52 U-1785-01	2003	81	143

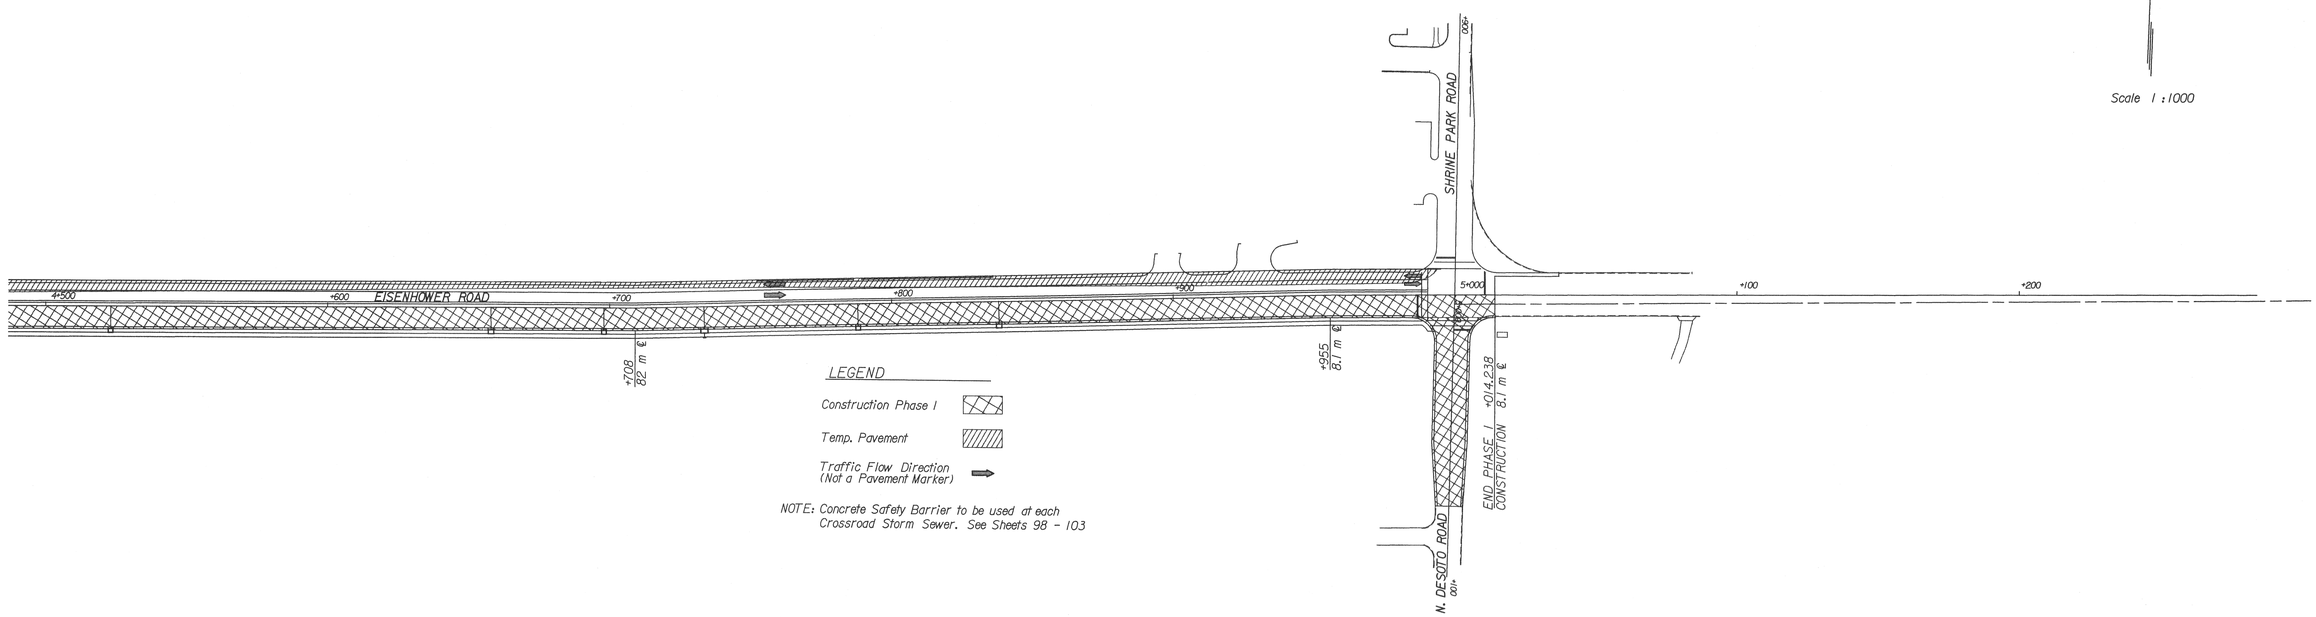

REFERENCES NOTED	BY	DATE
REFERENCES CHECKED	M Adams	9-01
	R. Shipman	11-01

Plotted : 4/6/2004
Drawn By : rstegman
File : p:\01541\01541 const sequence phl 02.dgn
Section : $$$KDOTGRP$$$$

Cook, Flatt & Strobel
ENGINEERS, P.A.

KANSAS DEPARTMENT OF TRANSPORTATION

CONSTRUCTION SEQUENCE
PHASE I (pg. 2)