STATE	PROJECT NO.	YEAR	SHEET NO.	TOTAL SHEETS
KANSAS	52 U-1785-01	2003	82	143

	BY	DATE
REFERENCES NOTED	M Adams	9-01
REFERENCES CHECKED	R Stegman	11-01

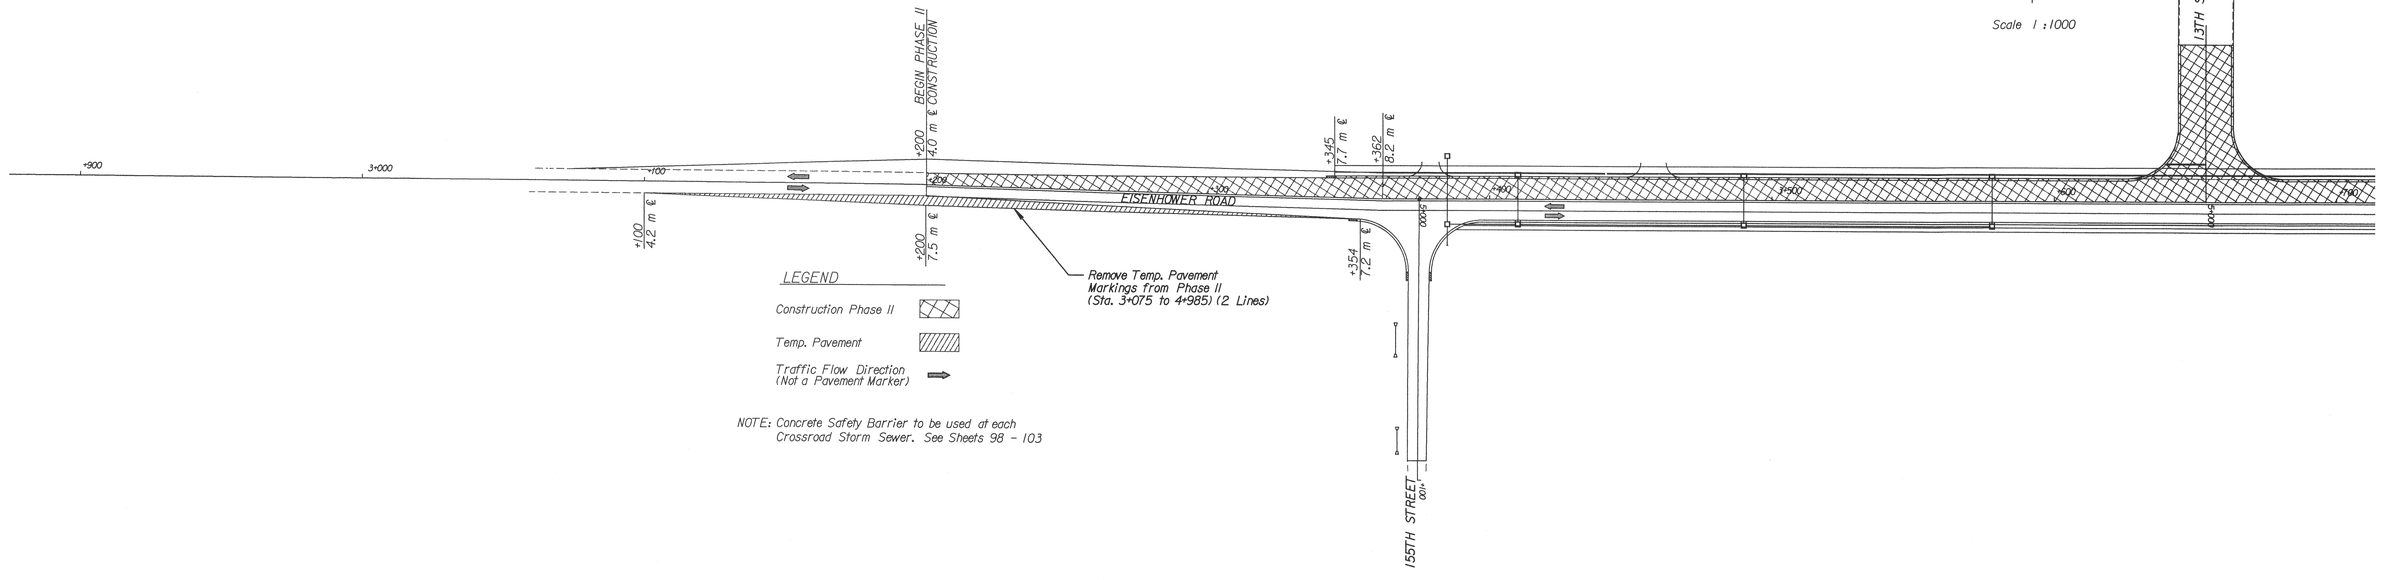

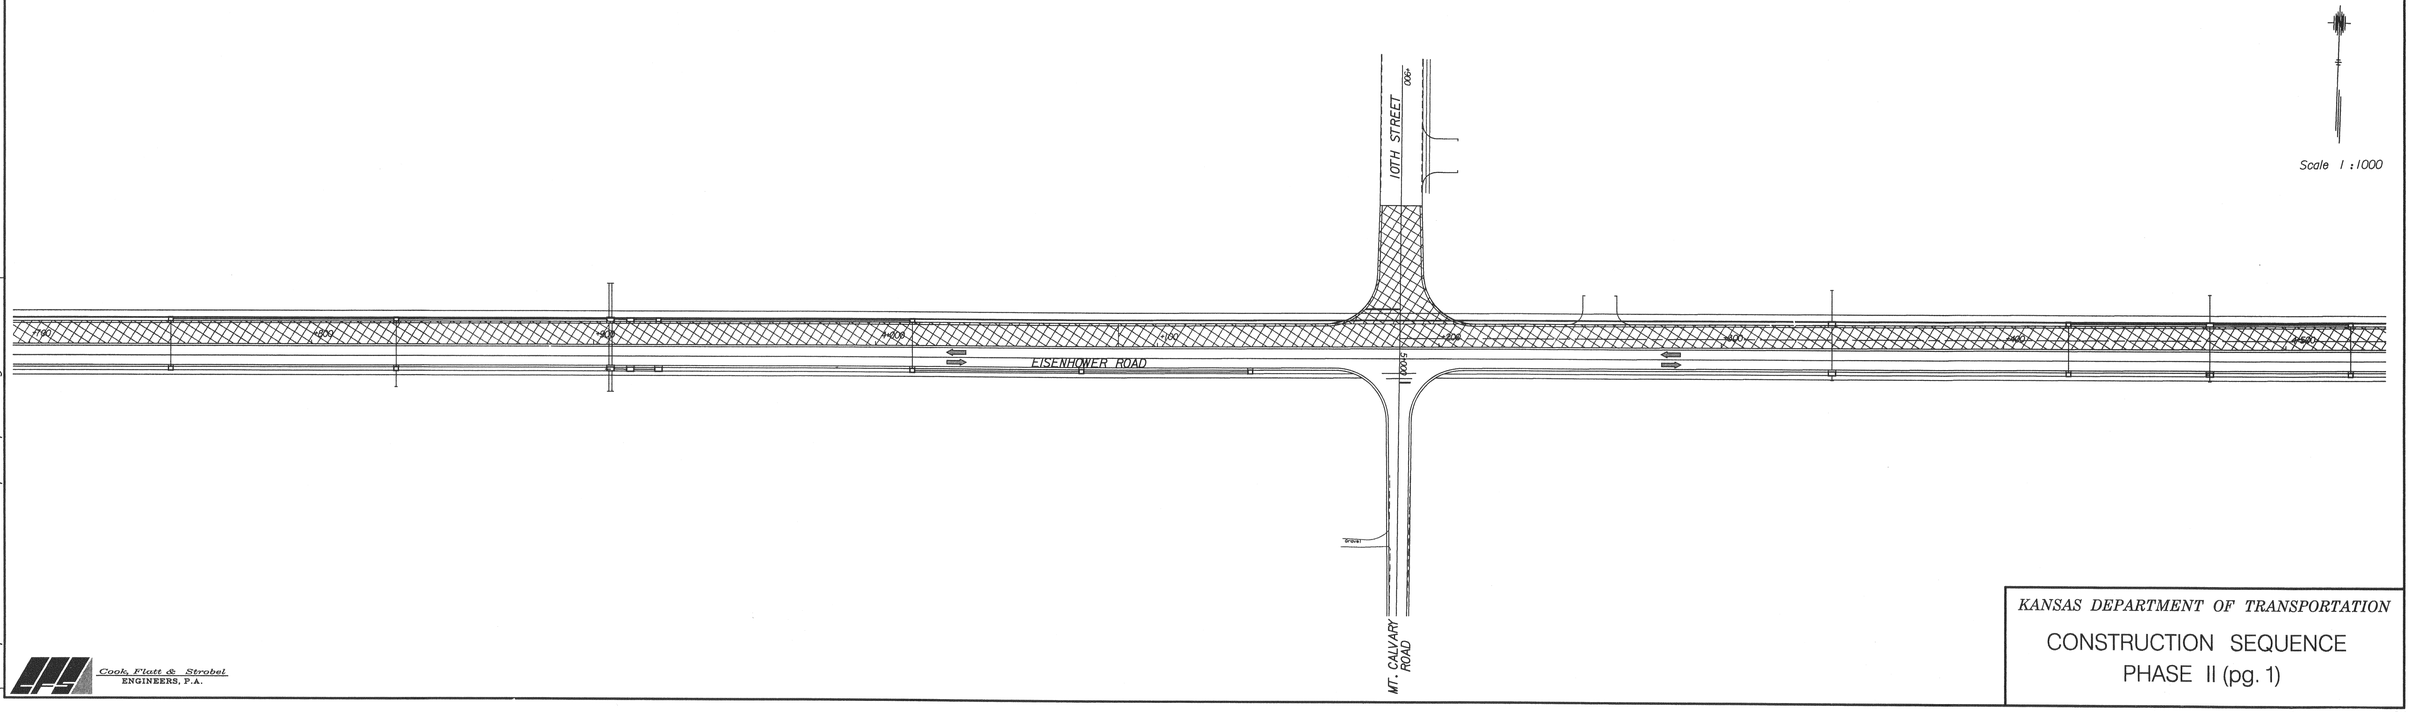

Plotted : 4/6/2004
Drawn By : rstegman
File : p:\01541\01541 const sequence ph2 01.dgn
Section : $$$KDOTGRP-$$$$

Cook, Flatt & Strobel
ENGINEERS, P.A.

KANSAS DEPARTMENT OF TRANSPORTATION

CONSTRUCTION SEQUENCE PHASE II (pg. 1)