STATE	PROJECT NO.	YEAR	SHEET NO.	TOTAL SHEETS
KANSAS	52 U-1785-01	2003	88	143

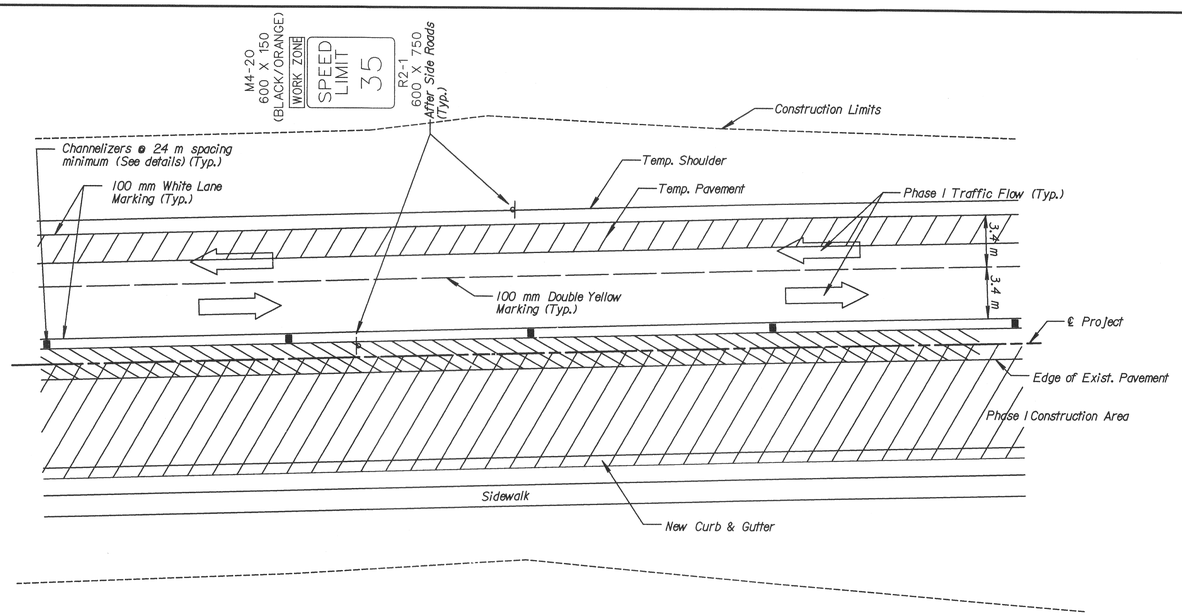

PHASE I

Not to Scale

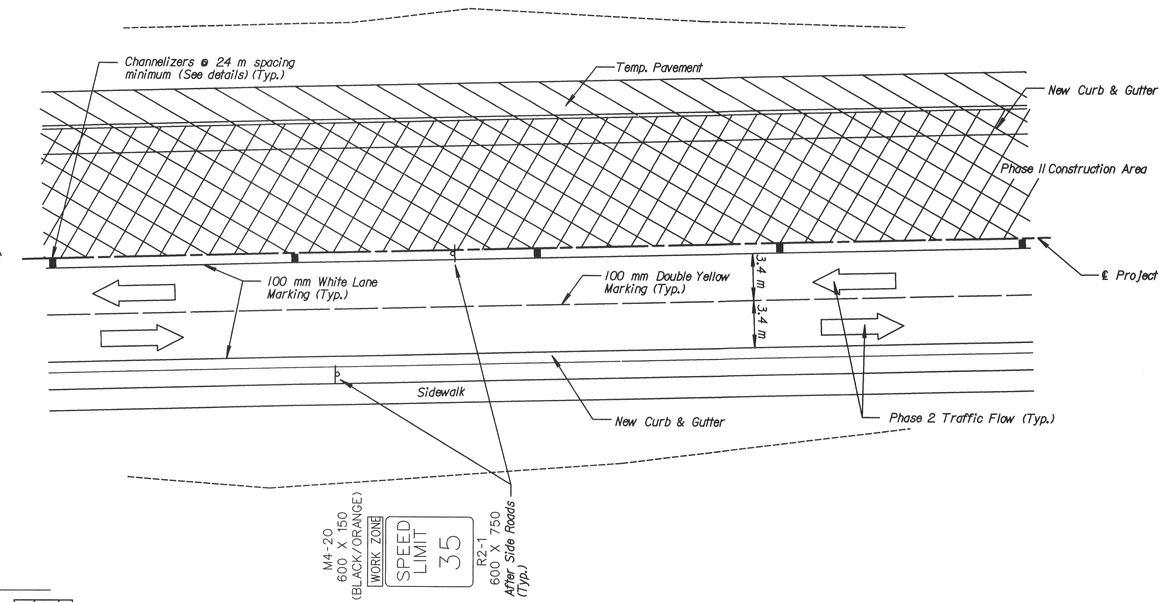

PHASE II

Not to Scale

LEGEND

Improvements

Removal

Traffic Flow Direction (Not a Pavement Marker)

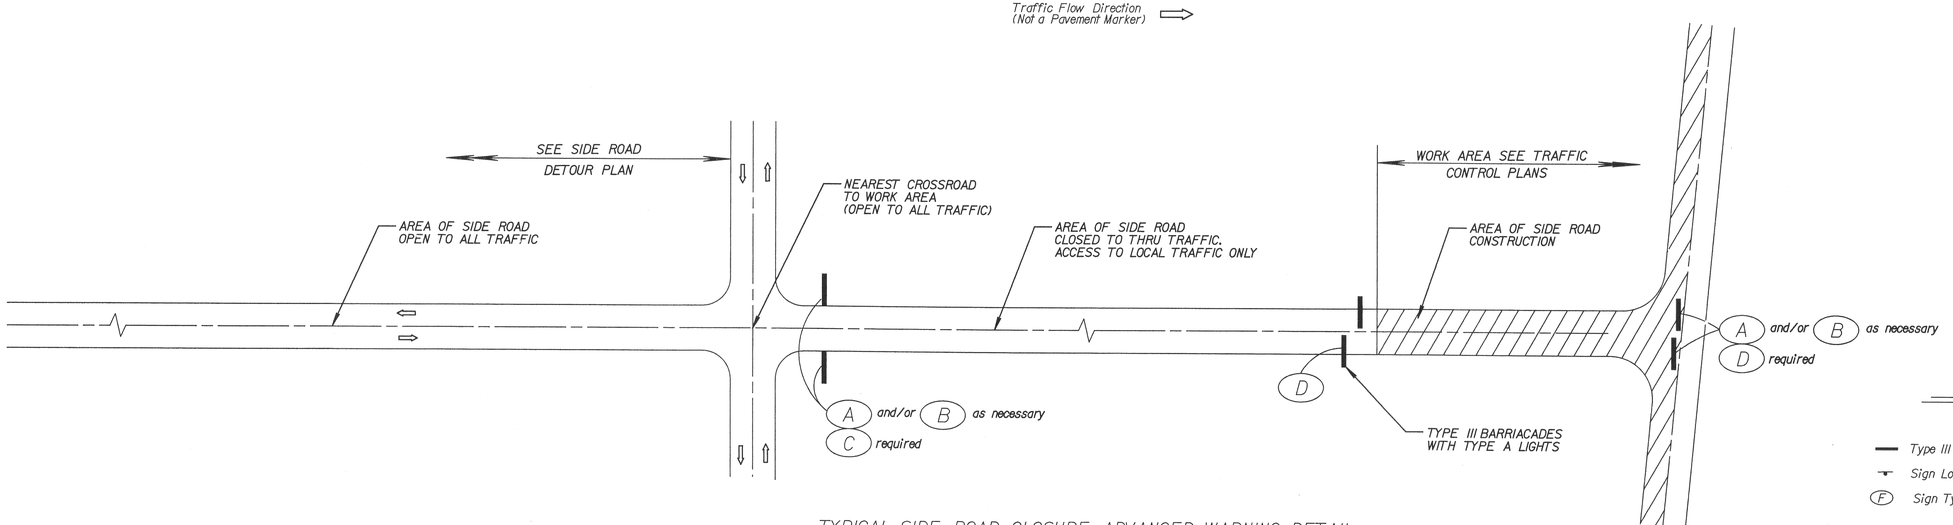

TYPICAL SIDE ROAD CLOSURE ADVANCED WARNING DETAIL

NOT TO SCALE

LEGEND

Type III Barricades with Type A Lights

Sign Location and Direction (Shown facing up)

(F) Sign Type (See sign legend on Phase I Side Road Detour Plan)

NOTES

1. SEE EACH PHASE OF TRAFFIC CONTROL PLANS FOR ADDITIONAL DETOUR SIGNING.
2. ALL R11 SIGNS SHALL BE MOUNTED ON TYPE III BARRICADES.

REFERENCES NOTED	BY	DATE
	M Adams	9-01
REFERENCES CHECKED	R. Stegman	11-01

Plotted : 4/6/2004
Drawn By : rstegman
Section : $$$$KDOTGRP$$$$
File : p:\0154\0154 Traffic Control.dgn

Cook, Flatt & Strobel ENGINEERS, P.A.

KANSAS DEPARTMENT OF TRANSPORTATION

TYPICAL TRAFFIC CONTROL