STATE	PROJECT NO.	YEAR	SHEET NO.	TOTAL SHEETS
KANSAS	52 U-1785-01	2003	98	143

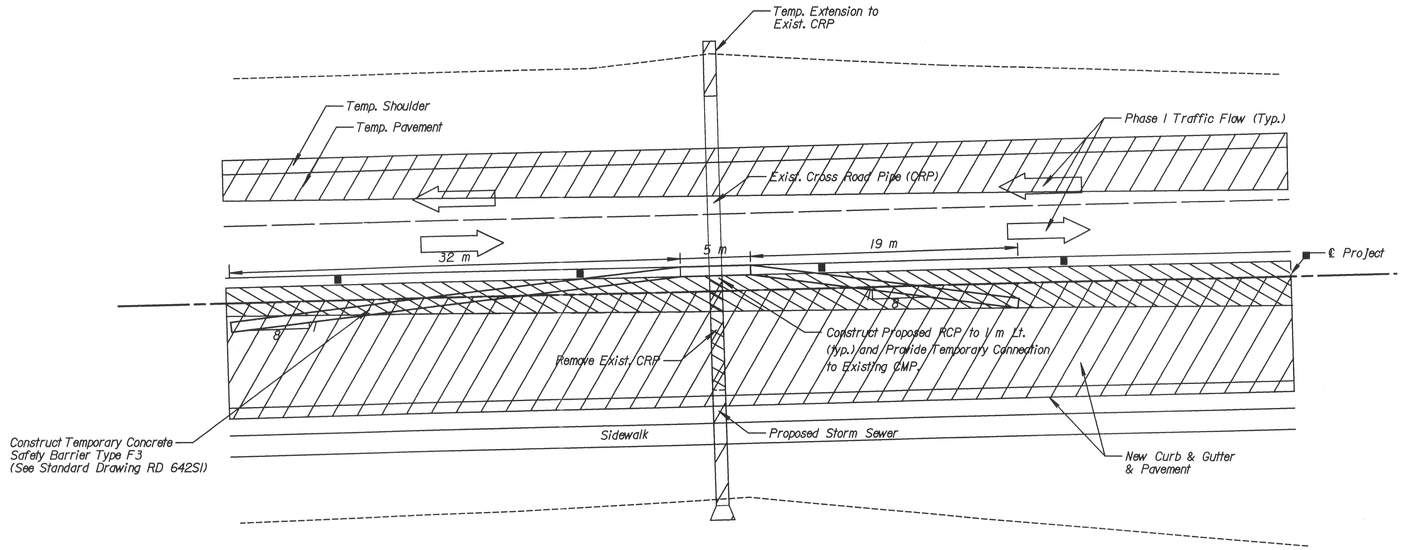

PHASE I

AT CROSS-ROAD STORM SEWER CONSTRUCTION
Not to Scale

Notes :

1. The temporary Concrete Safety Barrier installation in place at any one time shall be kept to a minimum.
2. Each Concrete Safety Barrier installation and Storm Sewer construction shall be performed as quickly as pratical to insure that each Barrier installation is removed as soon as possible.

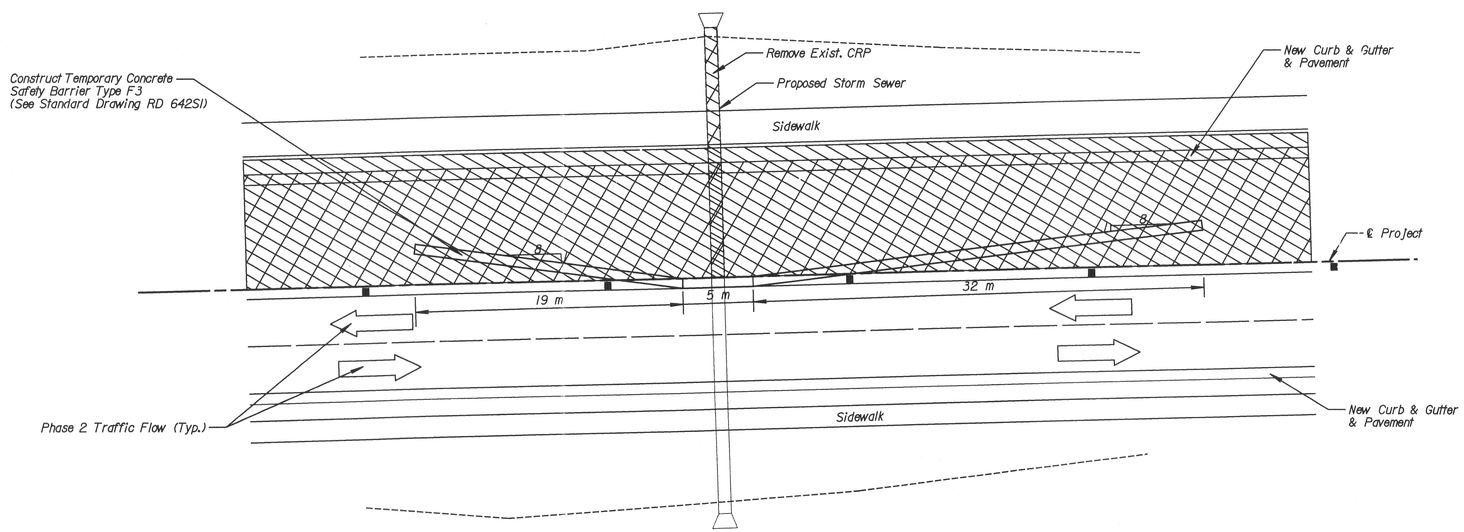

PHASE II

AT CROSS-ROAD STORM SEWER CONSTRUCTION
Not to Scale

LEGEND

Improvements

Removal

Traffic Flow Direction (Not a Pavement Marker)

REFERENCES NOTED	BY	DATE
REFERENCES CHECKED	M Adams	9-01
	R Stegman	11-01

Plotted : 6/4/2004
Drawn By : Iward_CivilPak Section : $$$KDOTGRP$$$$
File : p:\0154\01541 Typ Conc Barrier Installation.dgn

Cook, Flatt & Strobel ENGINEERS, P.A.

KANSAS DEPARTMENT OF TRANSPORTATION

TYPICAL CONCRETE BARRIER INSTALLATION