FHWA REG NO.	STATE	PROJECT NO.	YEAR	SHEET NO.	TOTAL SHEETS
7	KANSAS	52 C 3604-01	1999	38	70

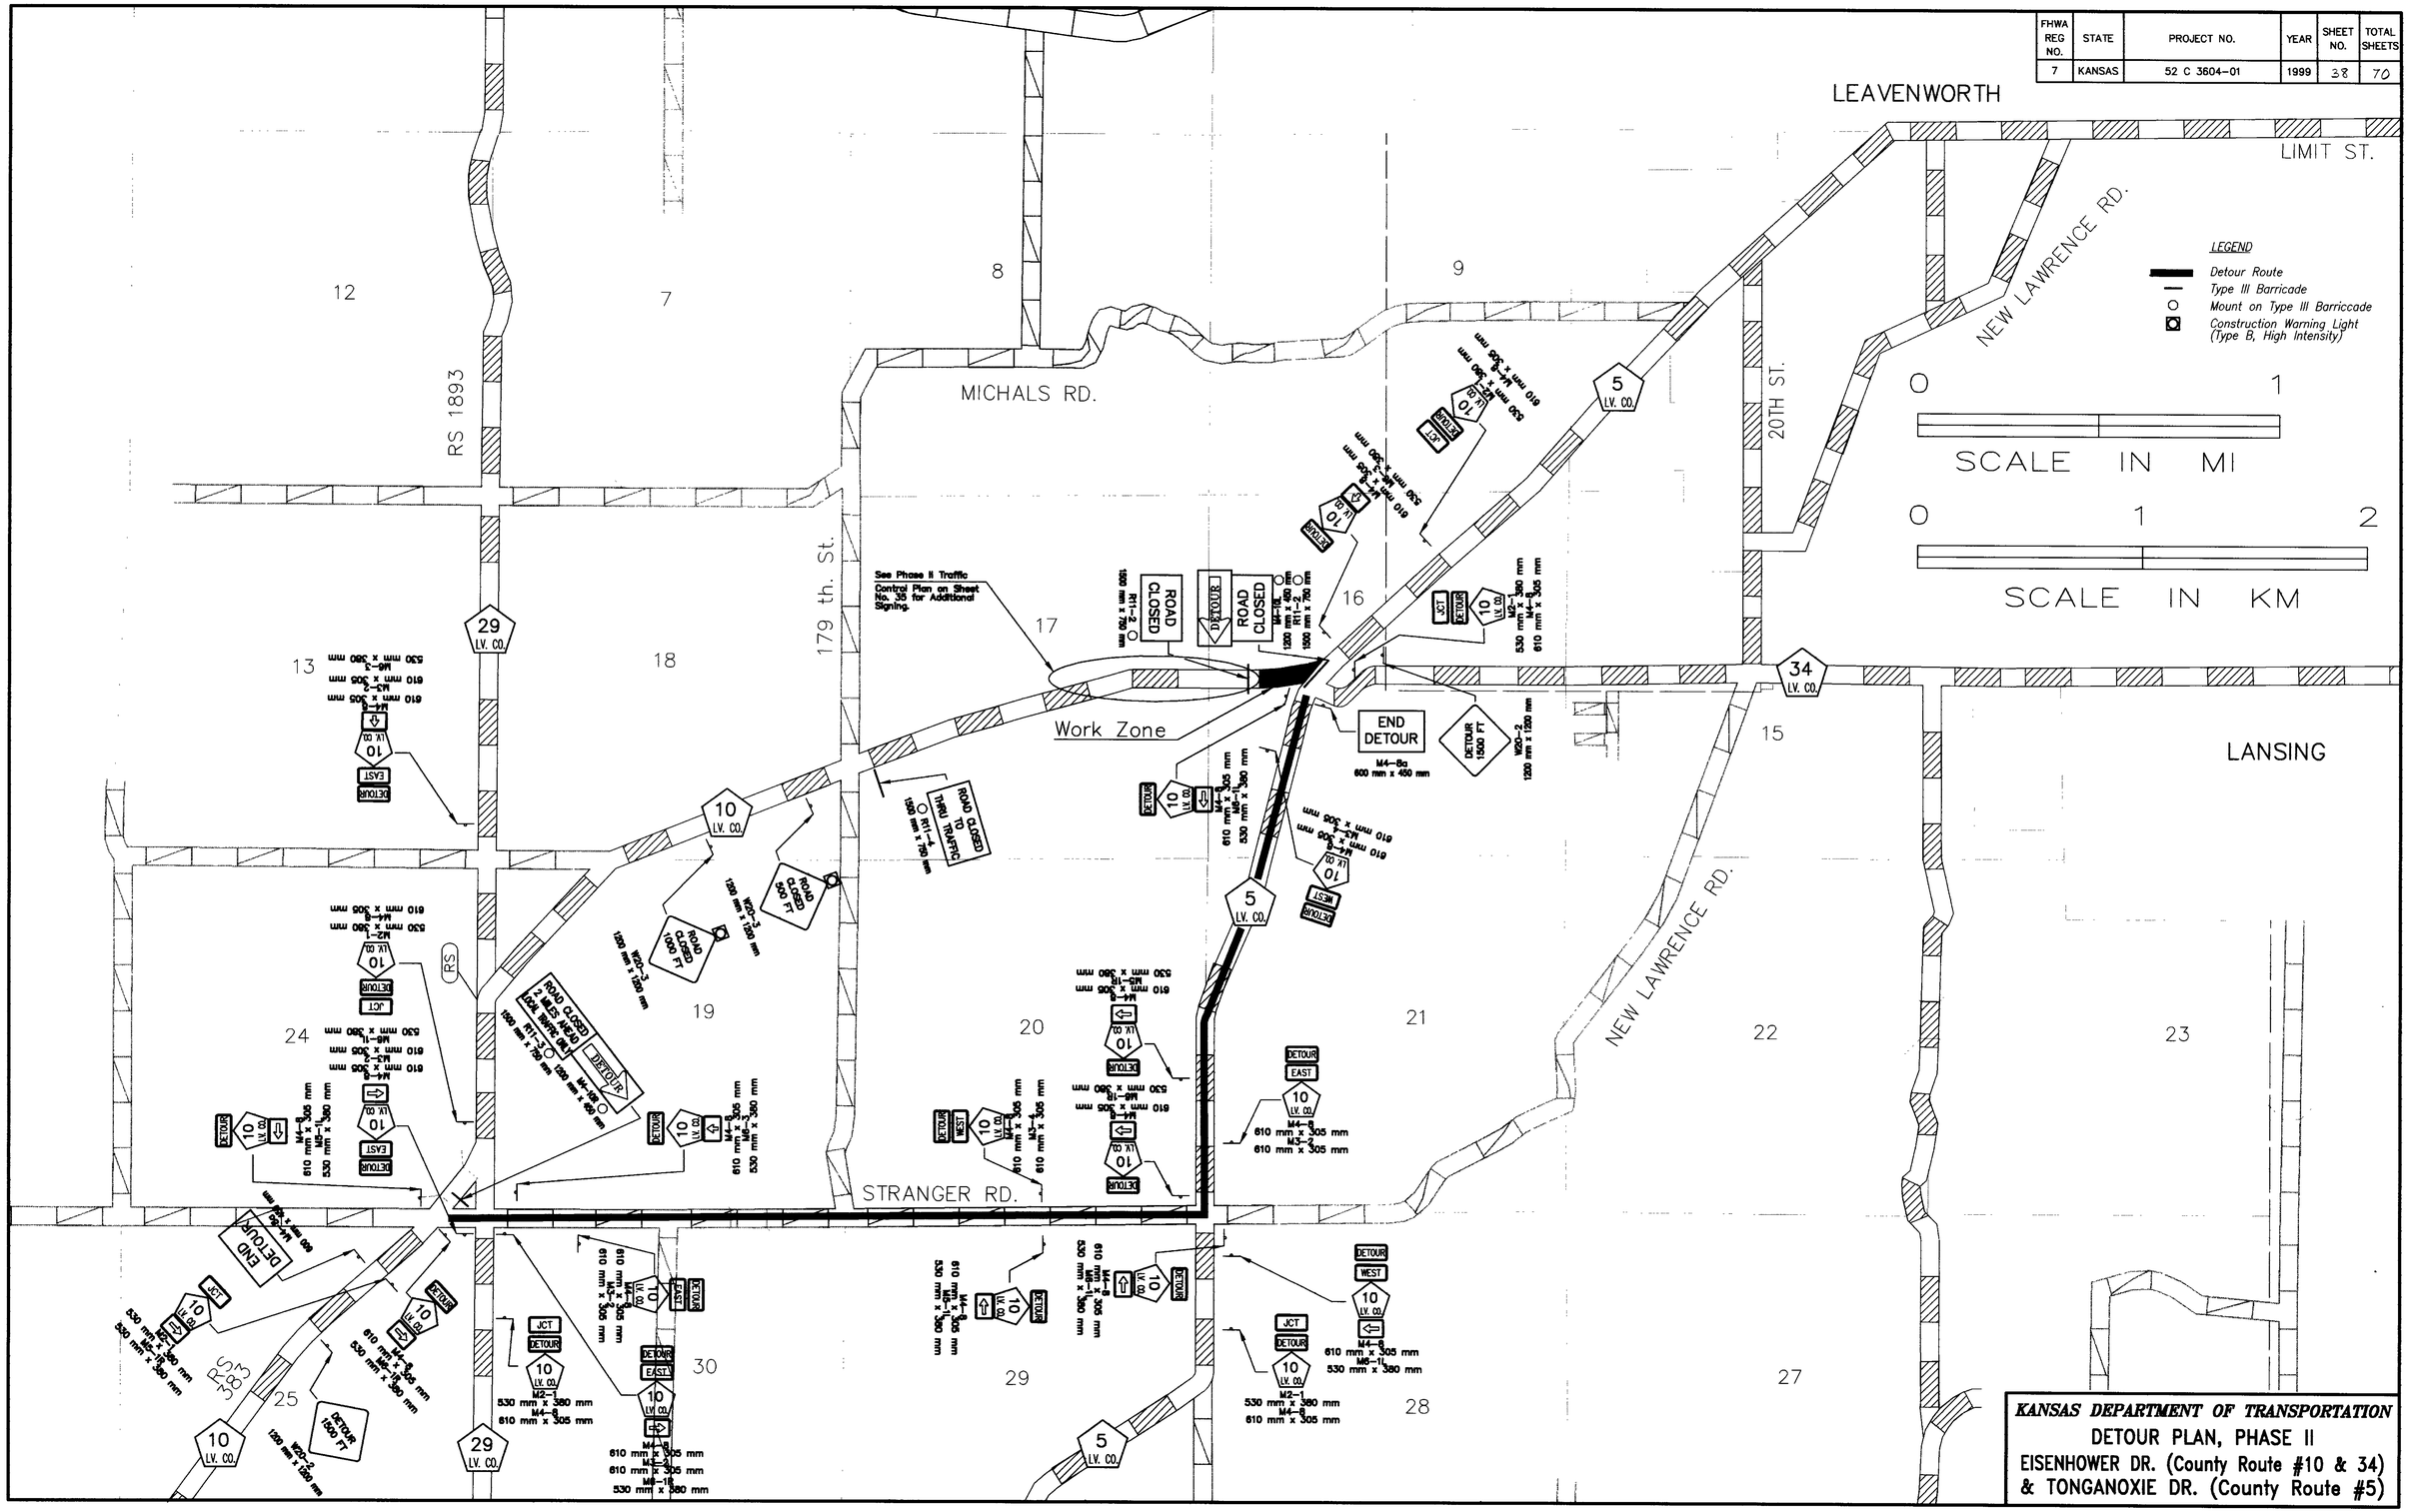
LEAVENWORTH
LIMIT ST.
NEW LAWRENCE RD.
MICHALS RD.
RS 1893
179 th. St.
20TH ST.
STRANGER RD.
LANSING
Work Zone
See Phase II Traffic Control Plan on Sheet No. 35 for Additional Signing.
ROAD CLOSED
DETOUR
ROAD CLOSED THRU TRAFFIC TO
ROAD CLOSED 500 FT
ROAD CLOSED 1000 FT
ROAD CLOSED 2 MILES AHEAD
END DETOUR
M4-8a
600 mm x 450 mm
DETOUR 1500 FT
W20-2
1200 mm x 1200 mm
W20-3
1200 mm x 1200 mm
R11-2
1500 mm x 750 mm
W4-10
1200 mm x 450 mm
1500 mm x 750 mm
M2-1
530 mm x 380 mm
610 mm x 305 mm
M3-3
610 mm x 305 mm
M4-8
610 mm x 305 mm
530 mm x 380 mm
